F.A. RTE.	SECTION	COUNTY	CONTRACT NO.
FAP 398	05-00061-04-FP	TAZEWELL	89393
FED. RD. DIST. NO.	ILLINOIS	PROJECT NO. ACF-398 (003)	

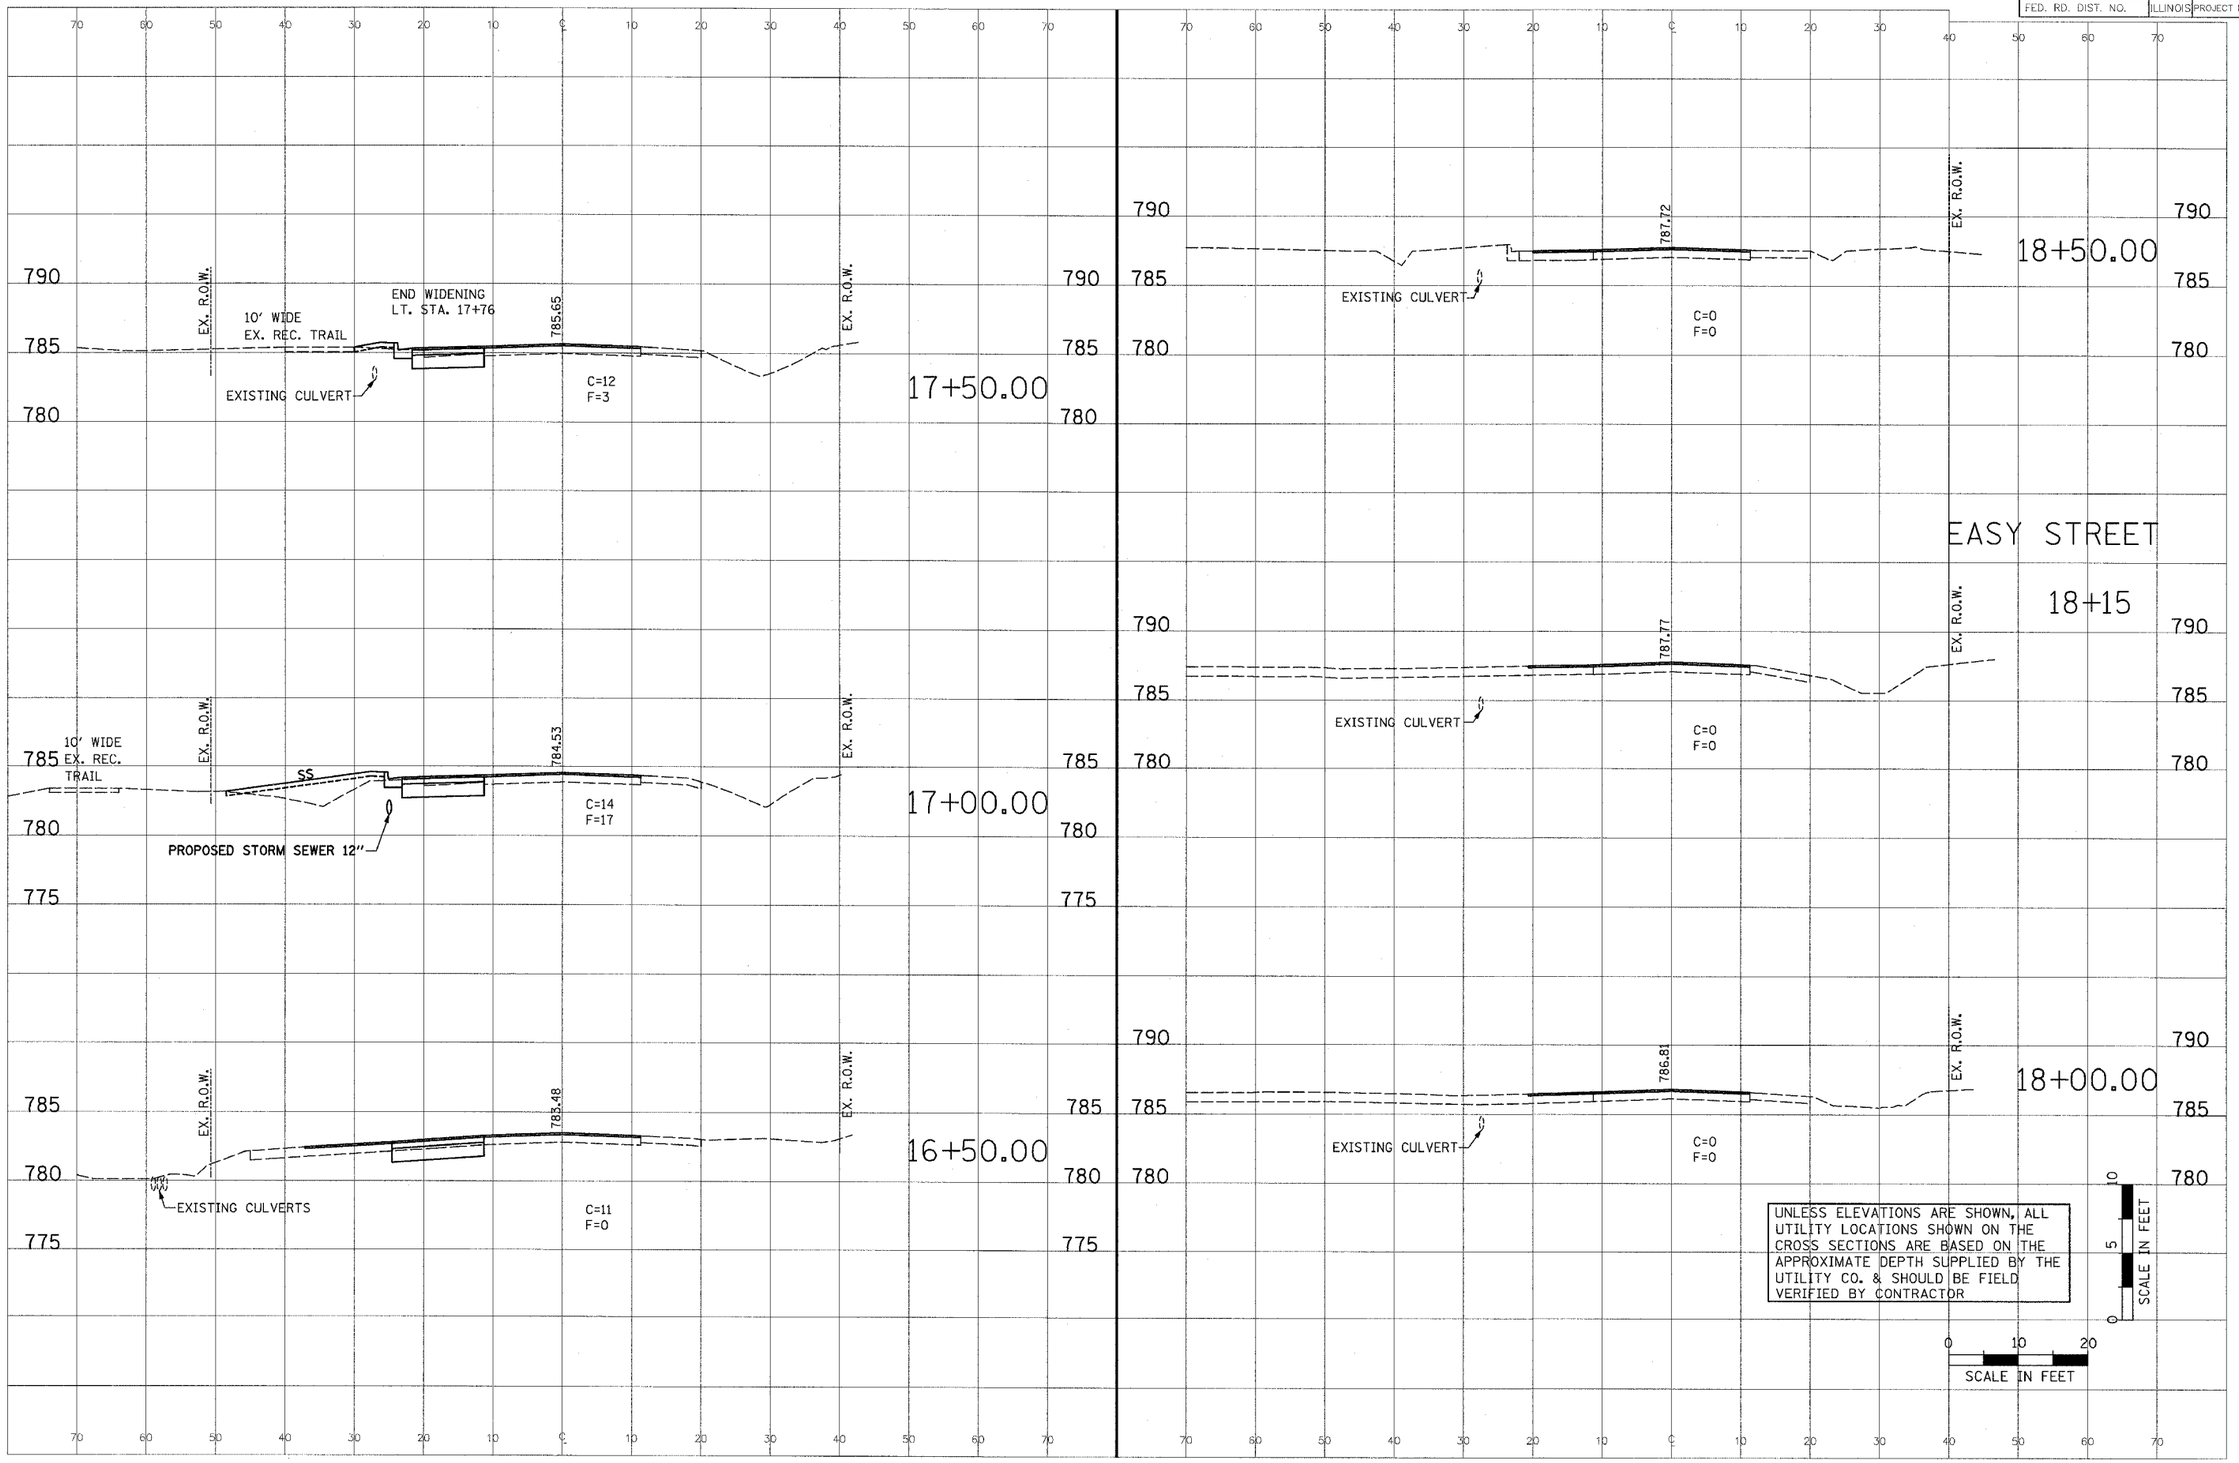

STS CONSULTANTS
111 NE Jefferson Ave.
Peoria, Illinois 61602
Ph(309)676-8464
FAX(309)676-5445
IL Design Firm Reg. No. 184-001518

NORTH MAIN STREET IMPROVEMENT

CROSS SECTIONS
STA. 16+50 TO STA. 18+50

SURVEY	CHECKED REW	ISSUE DATE 02-21-06
DESIGN KMC	APPROVED	PRELIM. DATE
DRAWN DLC		PROJECT NO. IL SD0003

SHEET **14** OF **20**

XS SHEETS.dgn 2/22/2006 10:12:29 AM