F.A.P RTE.	SECTION	COUNTY	TOTAL SHEETS	SHEET NO.
327	18Z & 18Y, RS 28Z	MARION	222	165
STA.		TO STA.		
FED. ROAD DIST. NO.	ILLINOIS	FED. AID PROJECT		

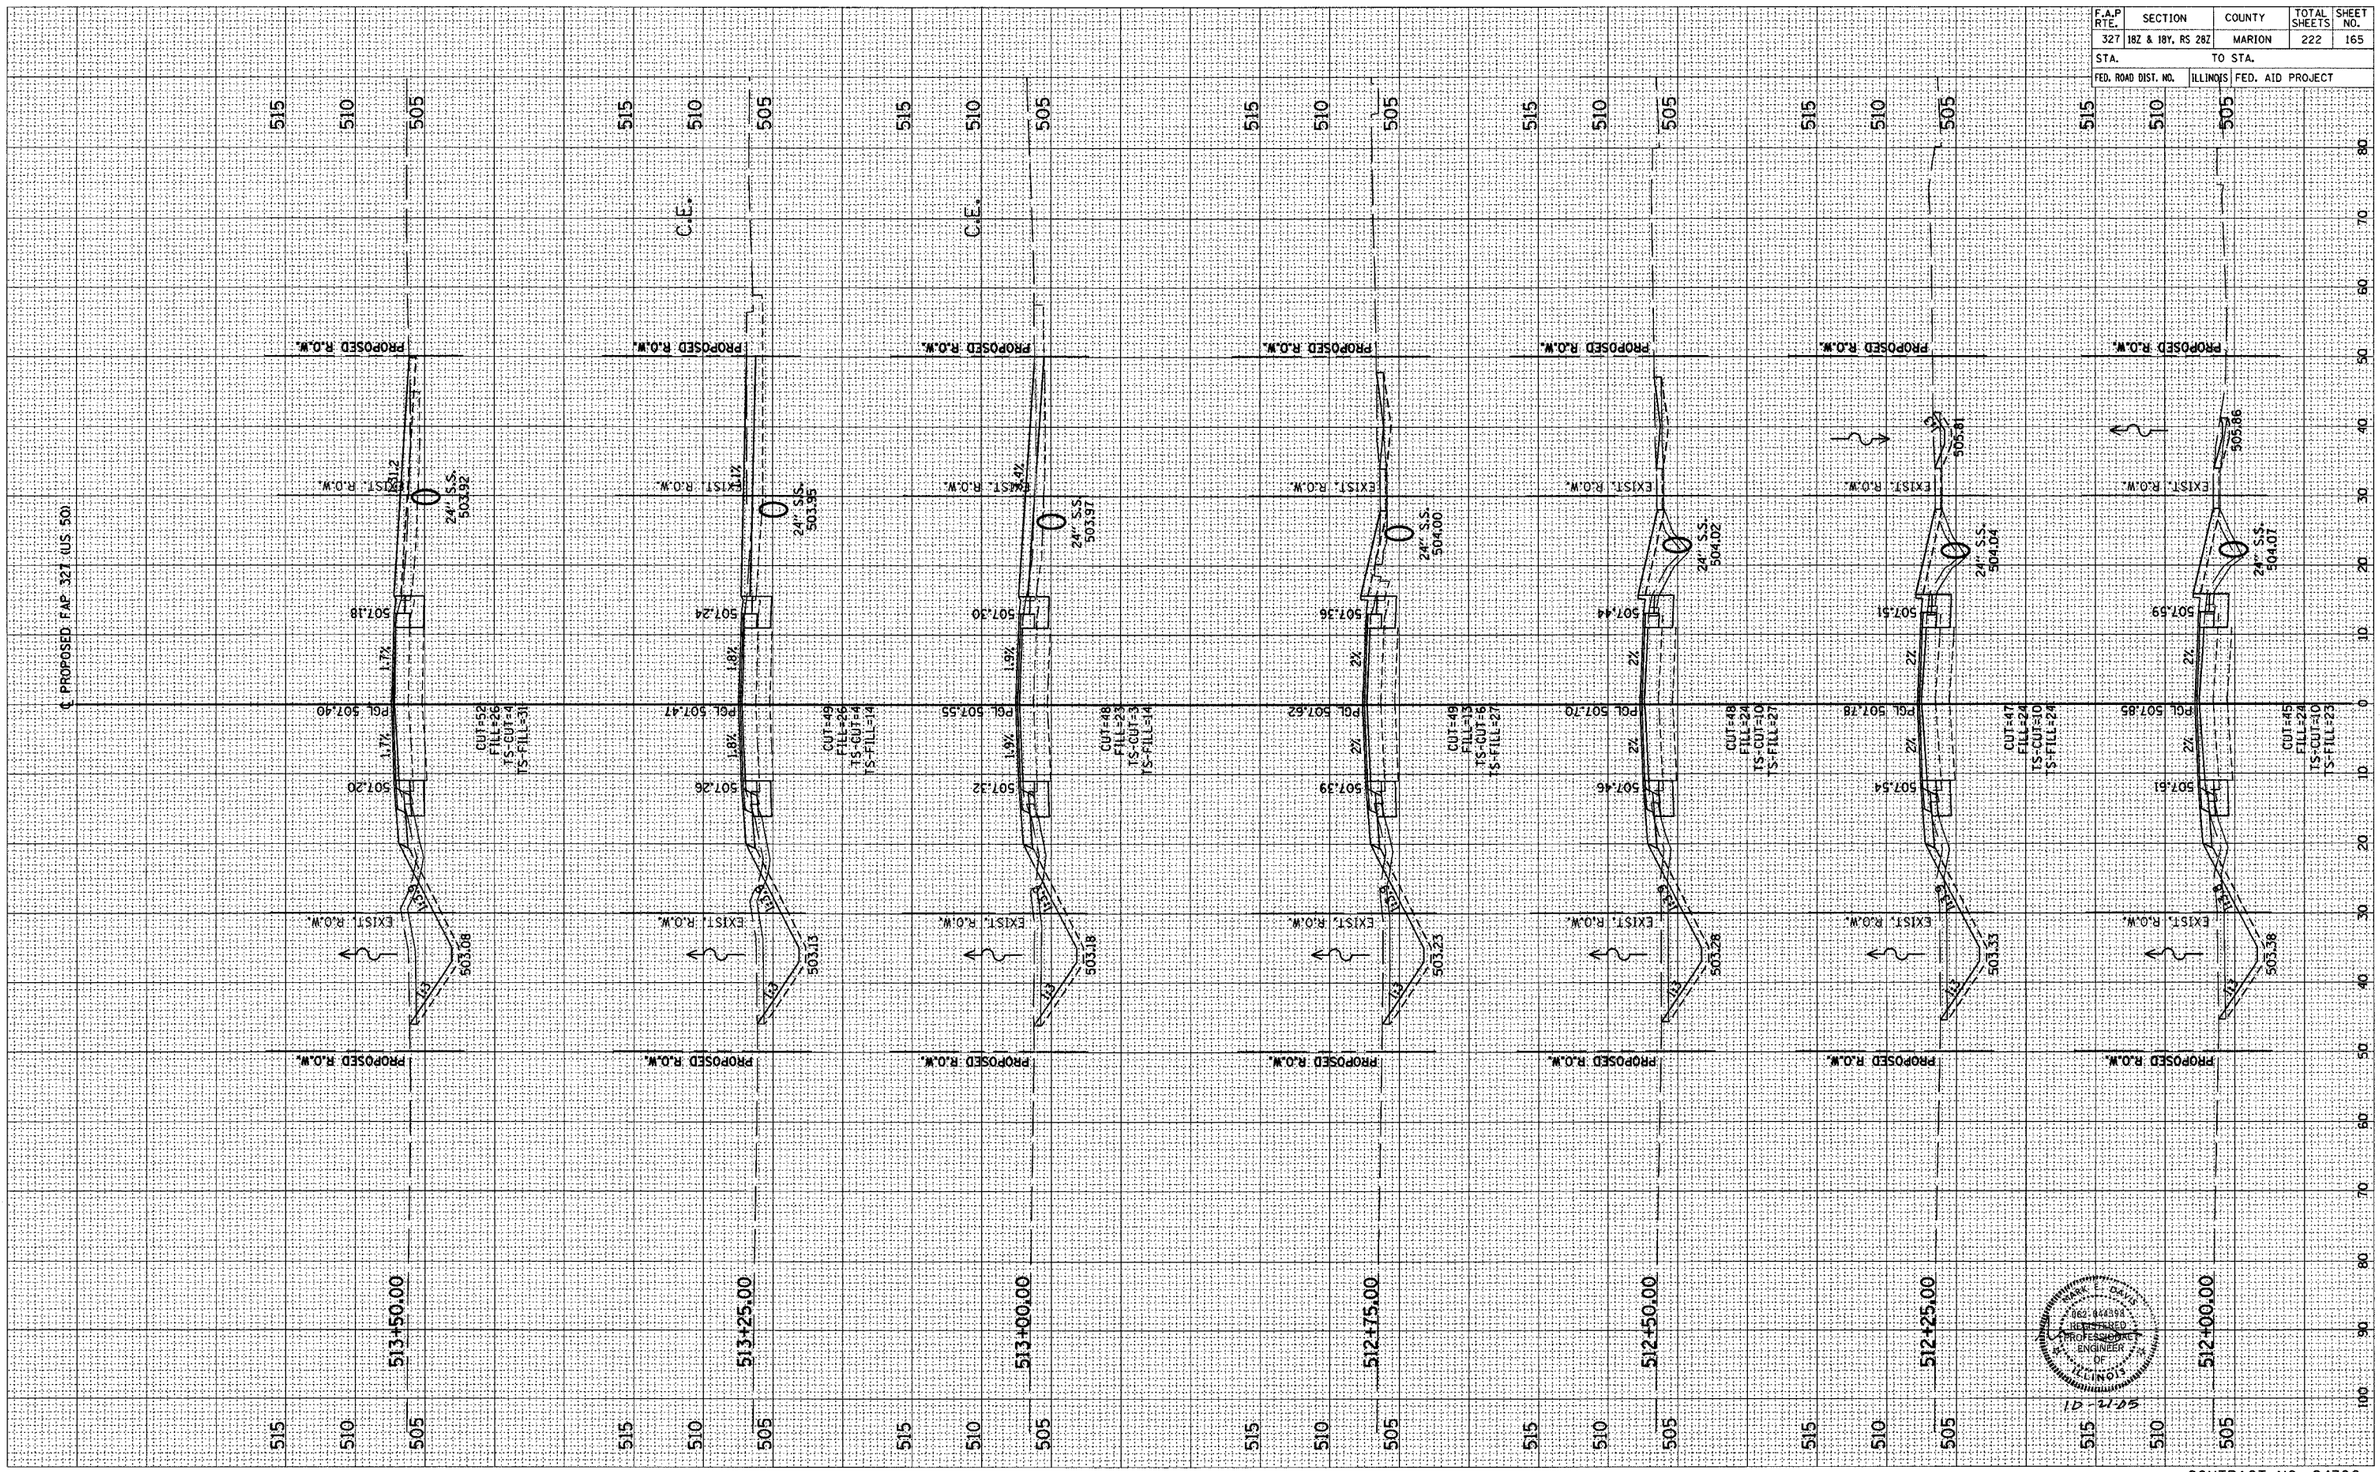

FINAL SURVEY	BY	DATE
SURVEYED		
PLOTTED		
TRAPS		
NOTE BOOK	AREAS	
NO.	AREAS CHECKED	

ORIGINAL SURVEY	BY	DATE
SURVEYED		
PLOTTED		
TRAPS		
NOTE BOOK	AREAS	
NO.	AREAS CHECKED	

STATE OF ILLINOIS
062-044394
REGISTERED
PROFESSIONAL
ENGINEER
OF
ILLINOIS

10-27-05

CONTRACT NO. 94700