CONTRACT NO. 95462
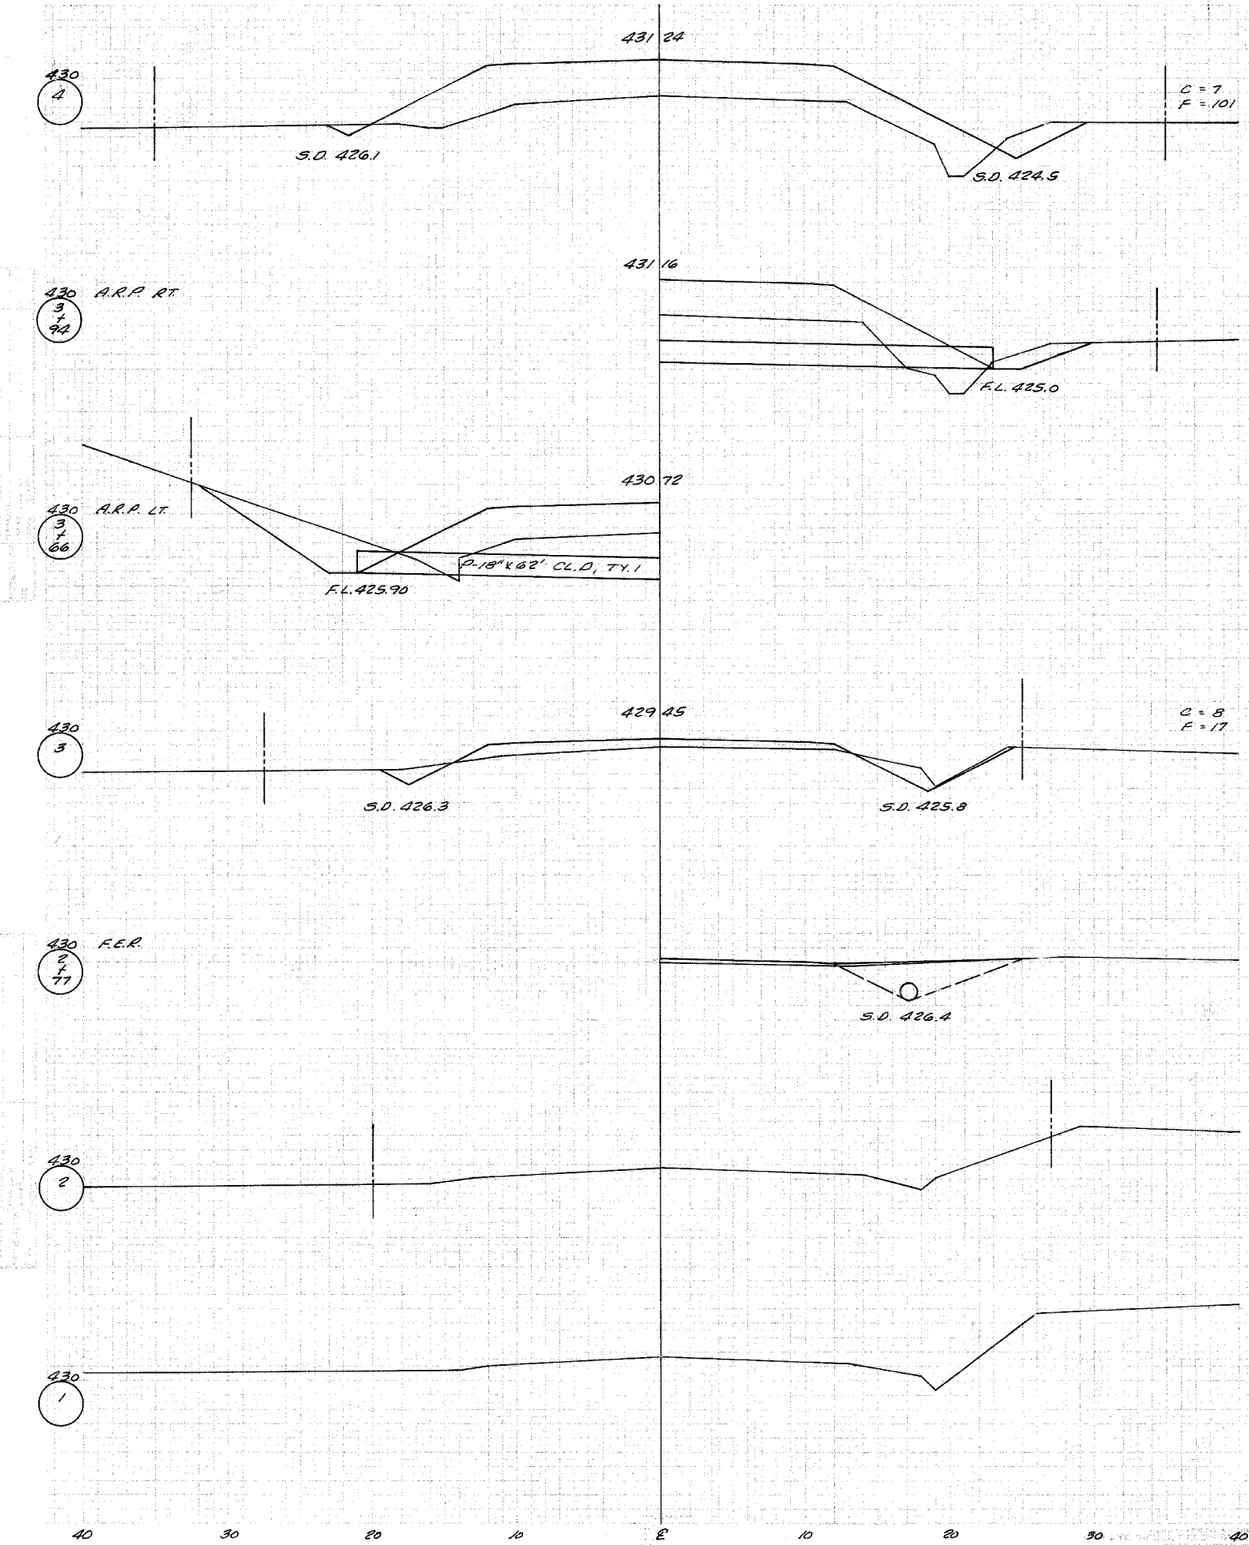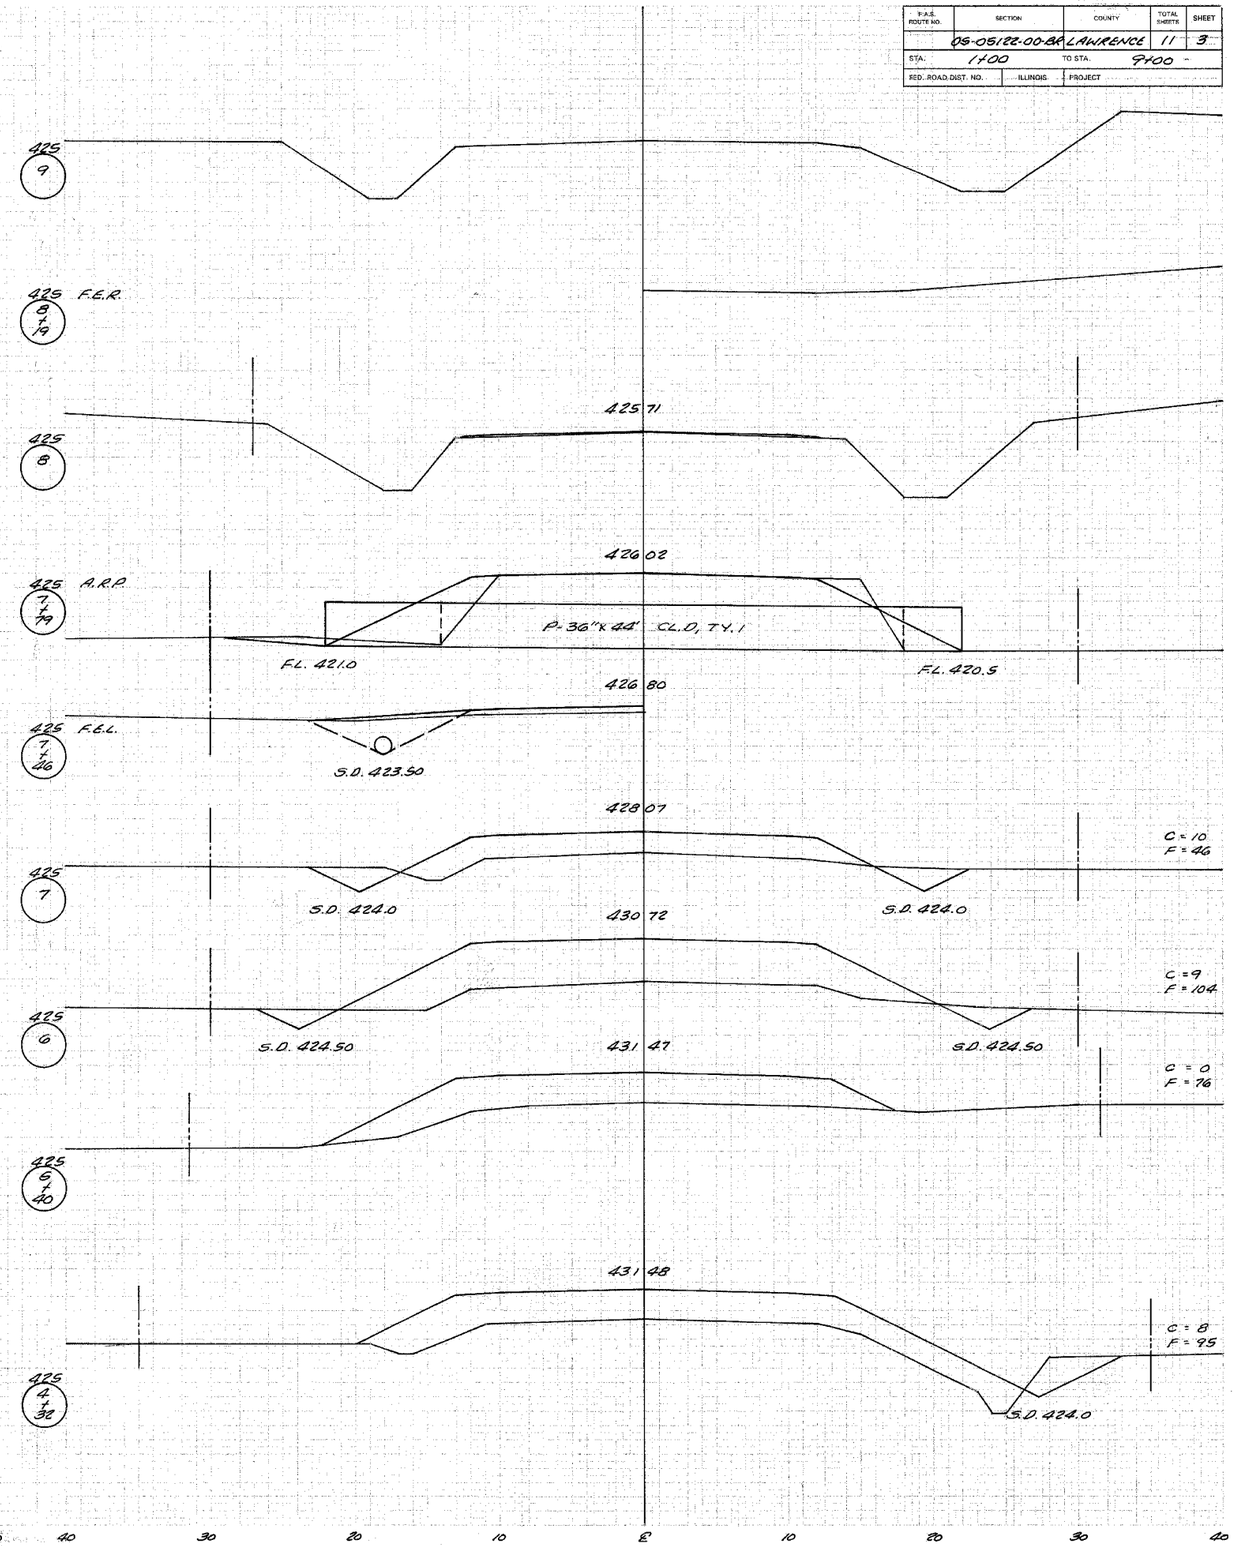
F.A.S. ROUTE NO.	SECTION	COUNTY	TOTAL SHEETS	SHEET
	09-05122-00-BR	LAWRENCE	11	3
STA. 1+00		TO STA. 9+00		
FED. ROAD DIST. NO.	ILLINOIS	PROJECT