F.A.P. RTE	SECTION	COUNTY	TOTAL SHEETS	SHEET NO
331	*	JACKSON	258	9
STA.		TO STA.		
FED. ROAD DIST. NO.		ILLINOIS	FED. AID PROJECT	

* (12-1)2N,I-5,TS-3,B-1

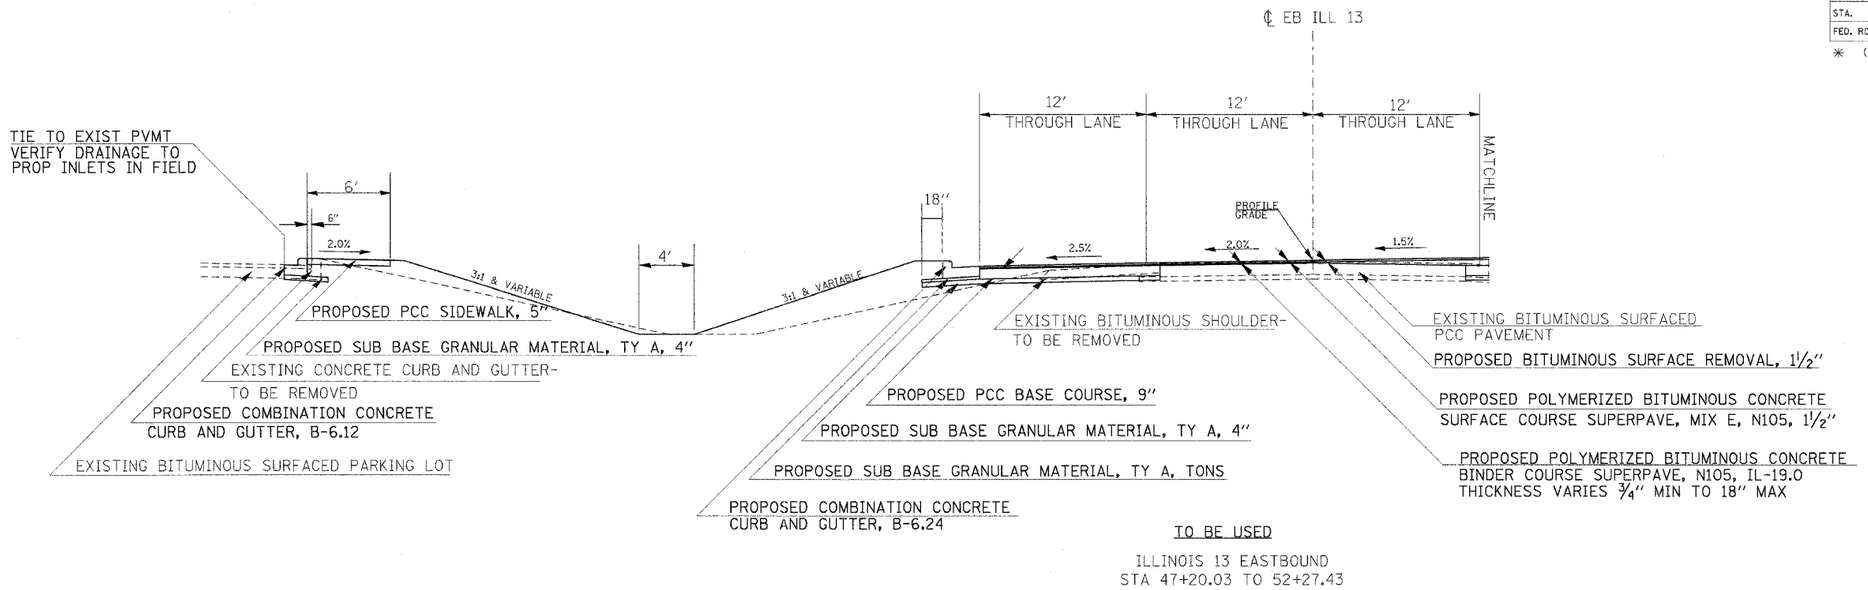

TO BE USED

ILLINOIS 13 EASTBOUND
STA 47+20.03 TO 52+27.43

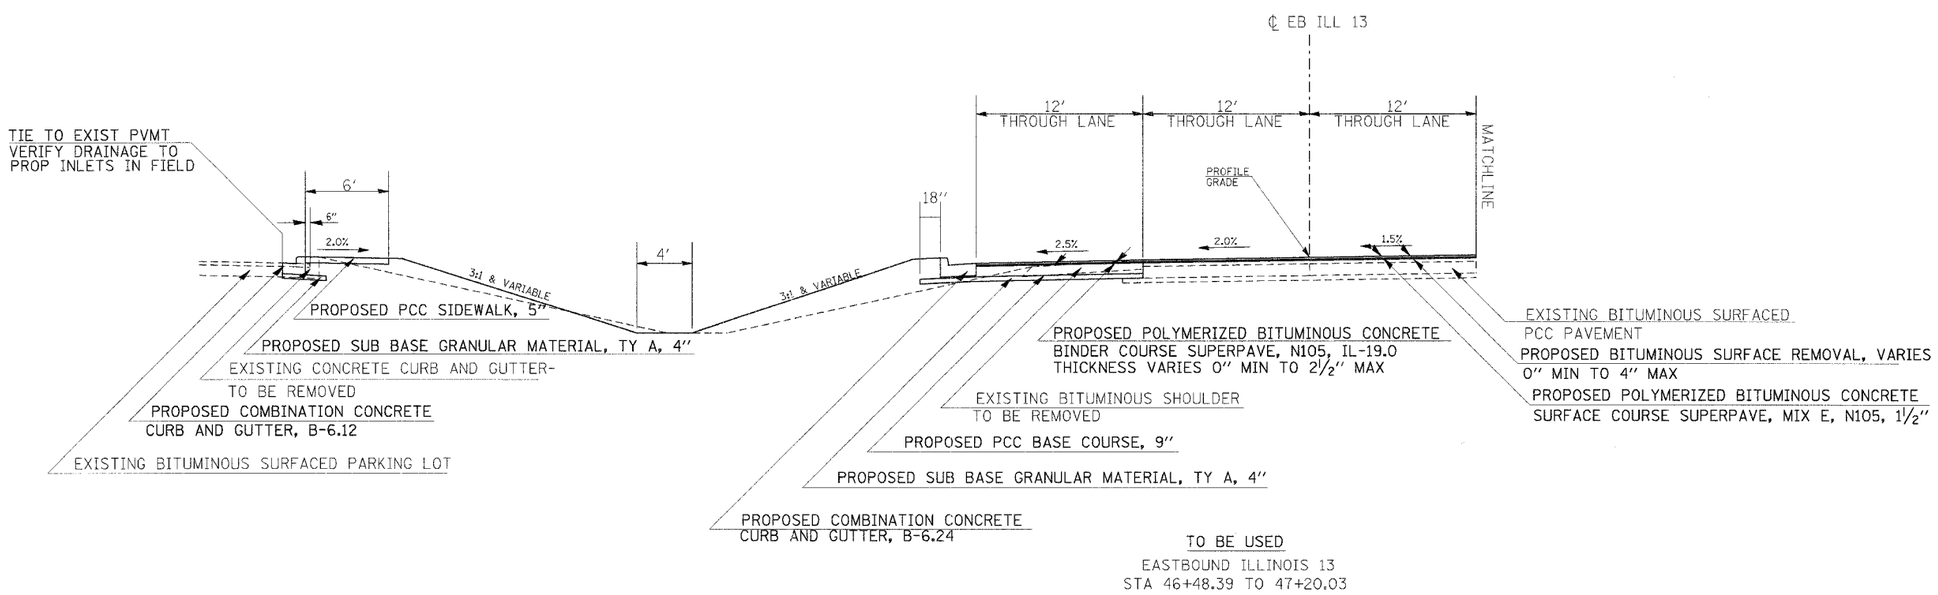

TO BE USED

EASTBOUND ILLINOIS 13
STA 46+48.39 TO 47+20.03

TYPICALS – ILLINOIS 13 (EASTBOUND)