F.A.P. RTE.	SECTION	COUNTY	TOTAL SHEETS	SHEET NO.
331	*	JACKSON	258	10
STA.		TO STA.		
FED. ROAD DIST. NO. -		ILLINOIS	FED. AID PROJECT	

* (12-1)2N,I-5,TS-3,B-1

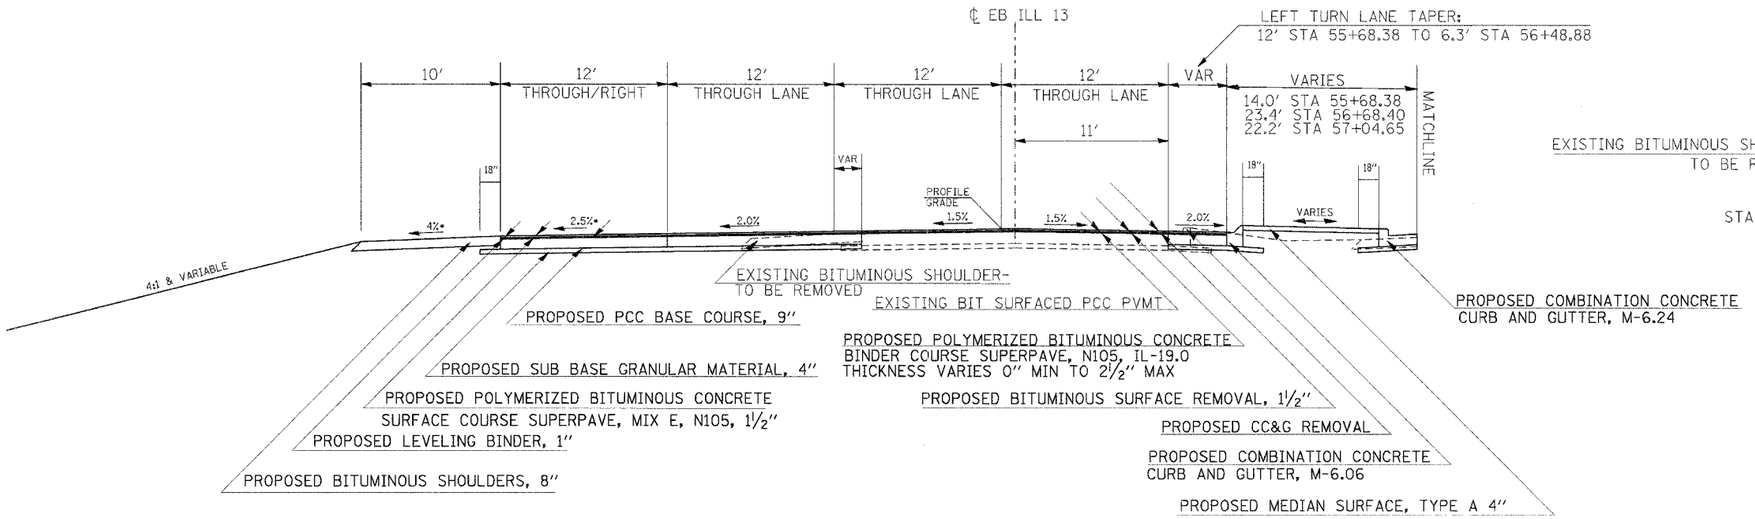

TO BE USED

EASTBOUND ILLINOIS 13
STA 55+68.38 TO 57+04.65

* TRANSITION CROSS-SLOPE 0.5%/50' OR GREATER TO MATCH PCC CONNECTOR
BIT CONC BSE CSE WIDENING NOT SHOWN. REFER TO BRIDGE TRAFFIC CONTROL DETAILS

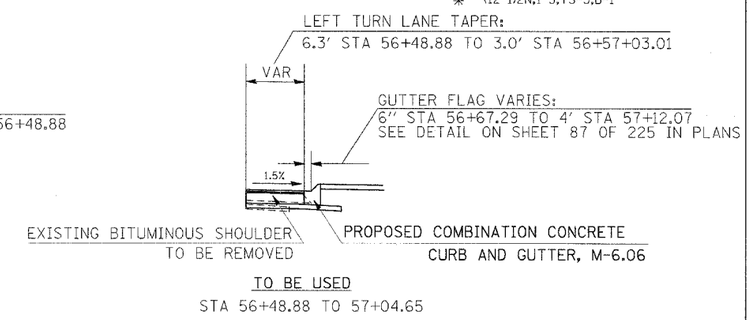

TO BE USED

STA 56+48.88 TO 57+04.65

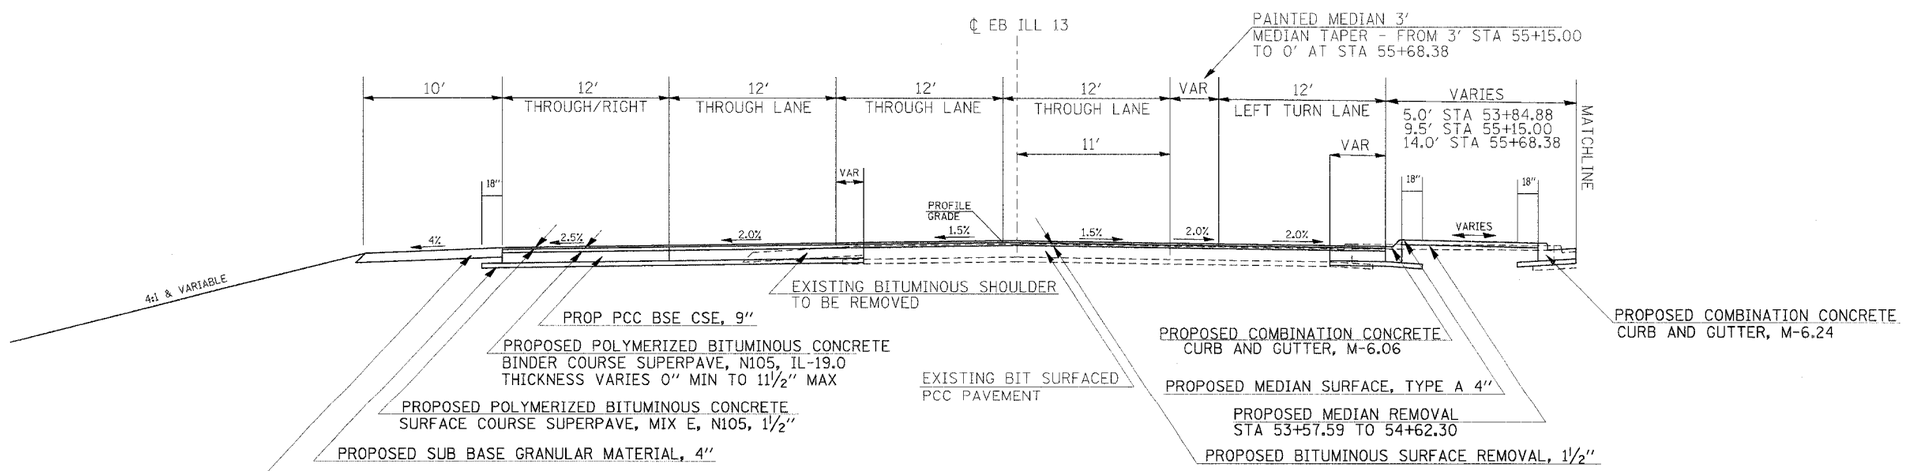

TO BE USED

ILLINOIS 13 EASTBOUND
STA 53+77.57 TO 55+68.38

TYPICALS – ILLINOIS 13 (EASTBOUND)