F.A.P. RTE	SECTION	COUNTY	TOTAL SHEETS	SHEET NO
331	*	JACKSON	258	26
STA.		TO STA.		
FED. ROAD DIST. NO.		ILLINOIS	FED. AID PROJECT	

* (12-1)2N,I-5,TS-3,B-1

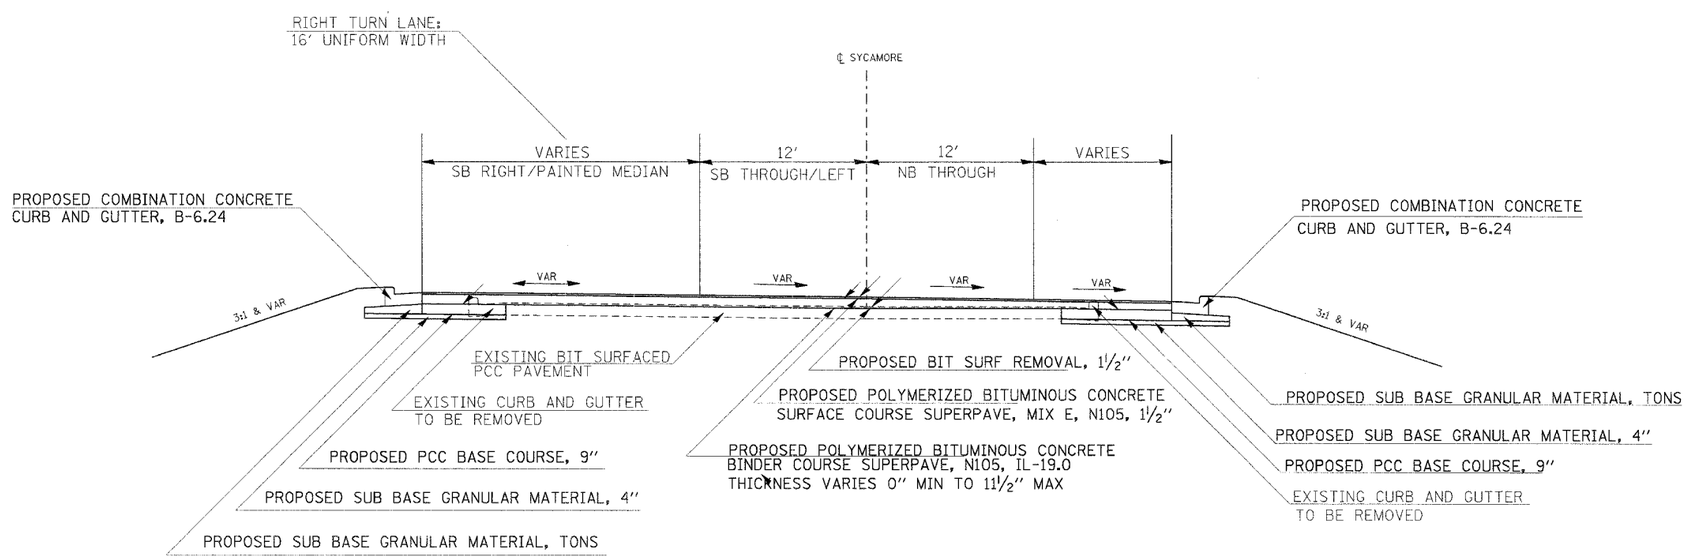

TO BE USED

SYCAMORE STREET
STA 10+66.53 TO 11+59.91

TYPICALS – SYCAMORE