CONTRACT NO. 98827

| F.A.P RTE. | SECTION | COUNTY | TOTAL SHEETS | SHEET NO. |
|---|---|---|---|---|
| 331 | * | JACKSON | 258 | 104 |
| STA. 32+92.67 | | TO STA. 33+39.69 | | |
| FED. ROAD DIST. NO. 7 | ILLINOIS | FED. AID PROJECT | | |

* (12-1)2N,1-S,TS-3,B-1

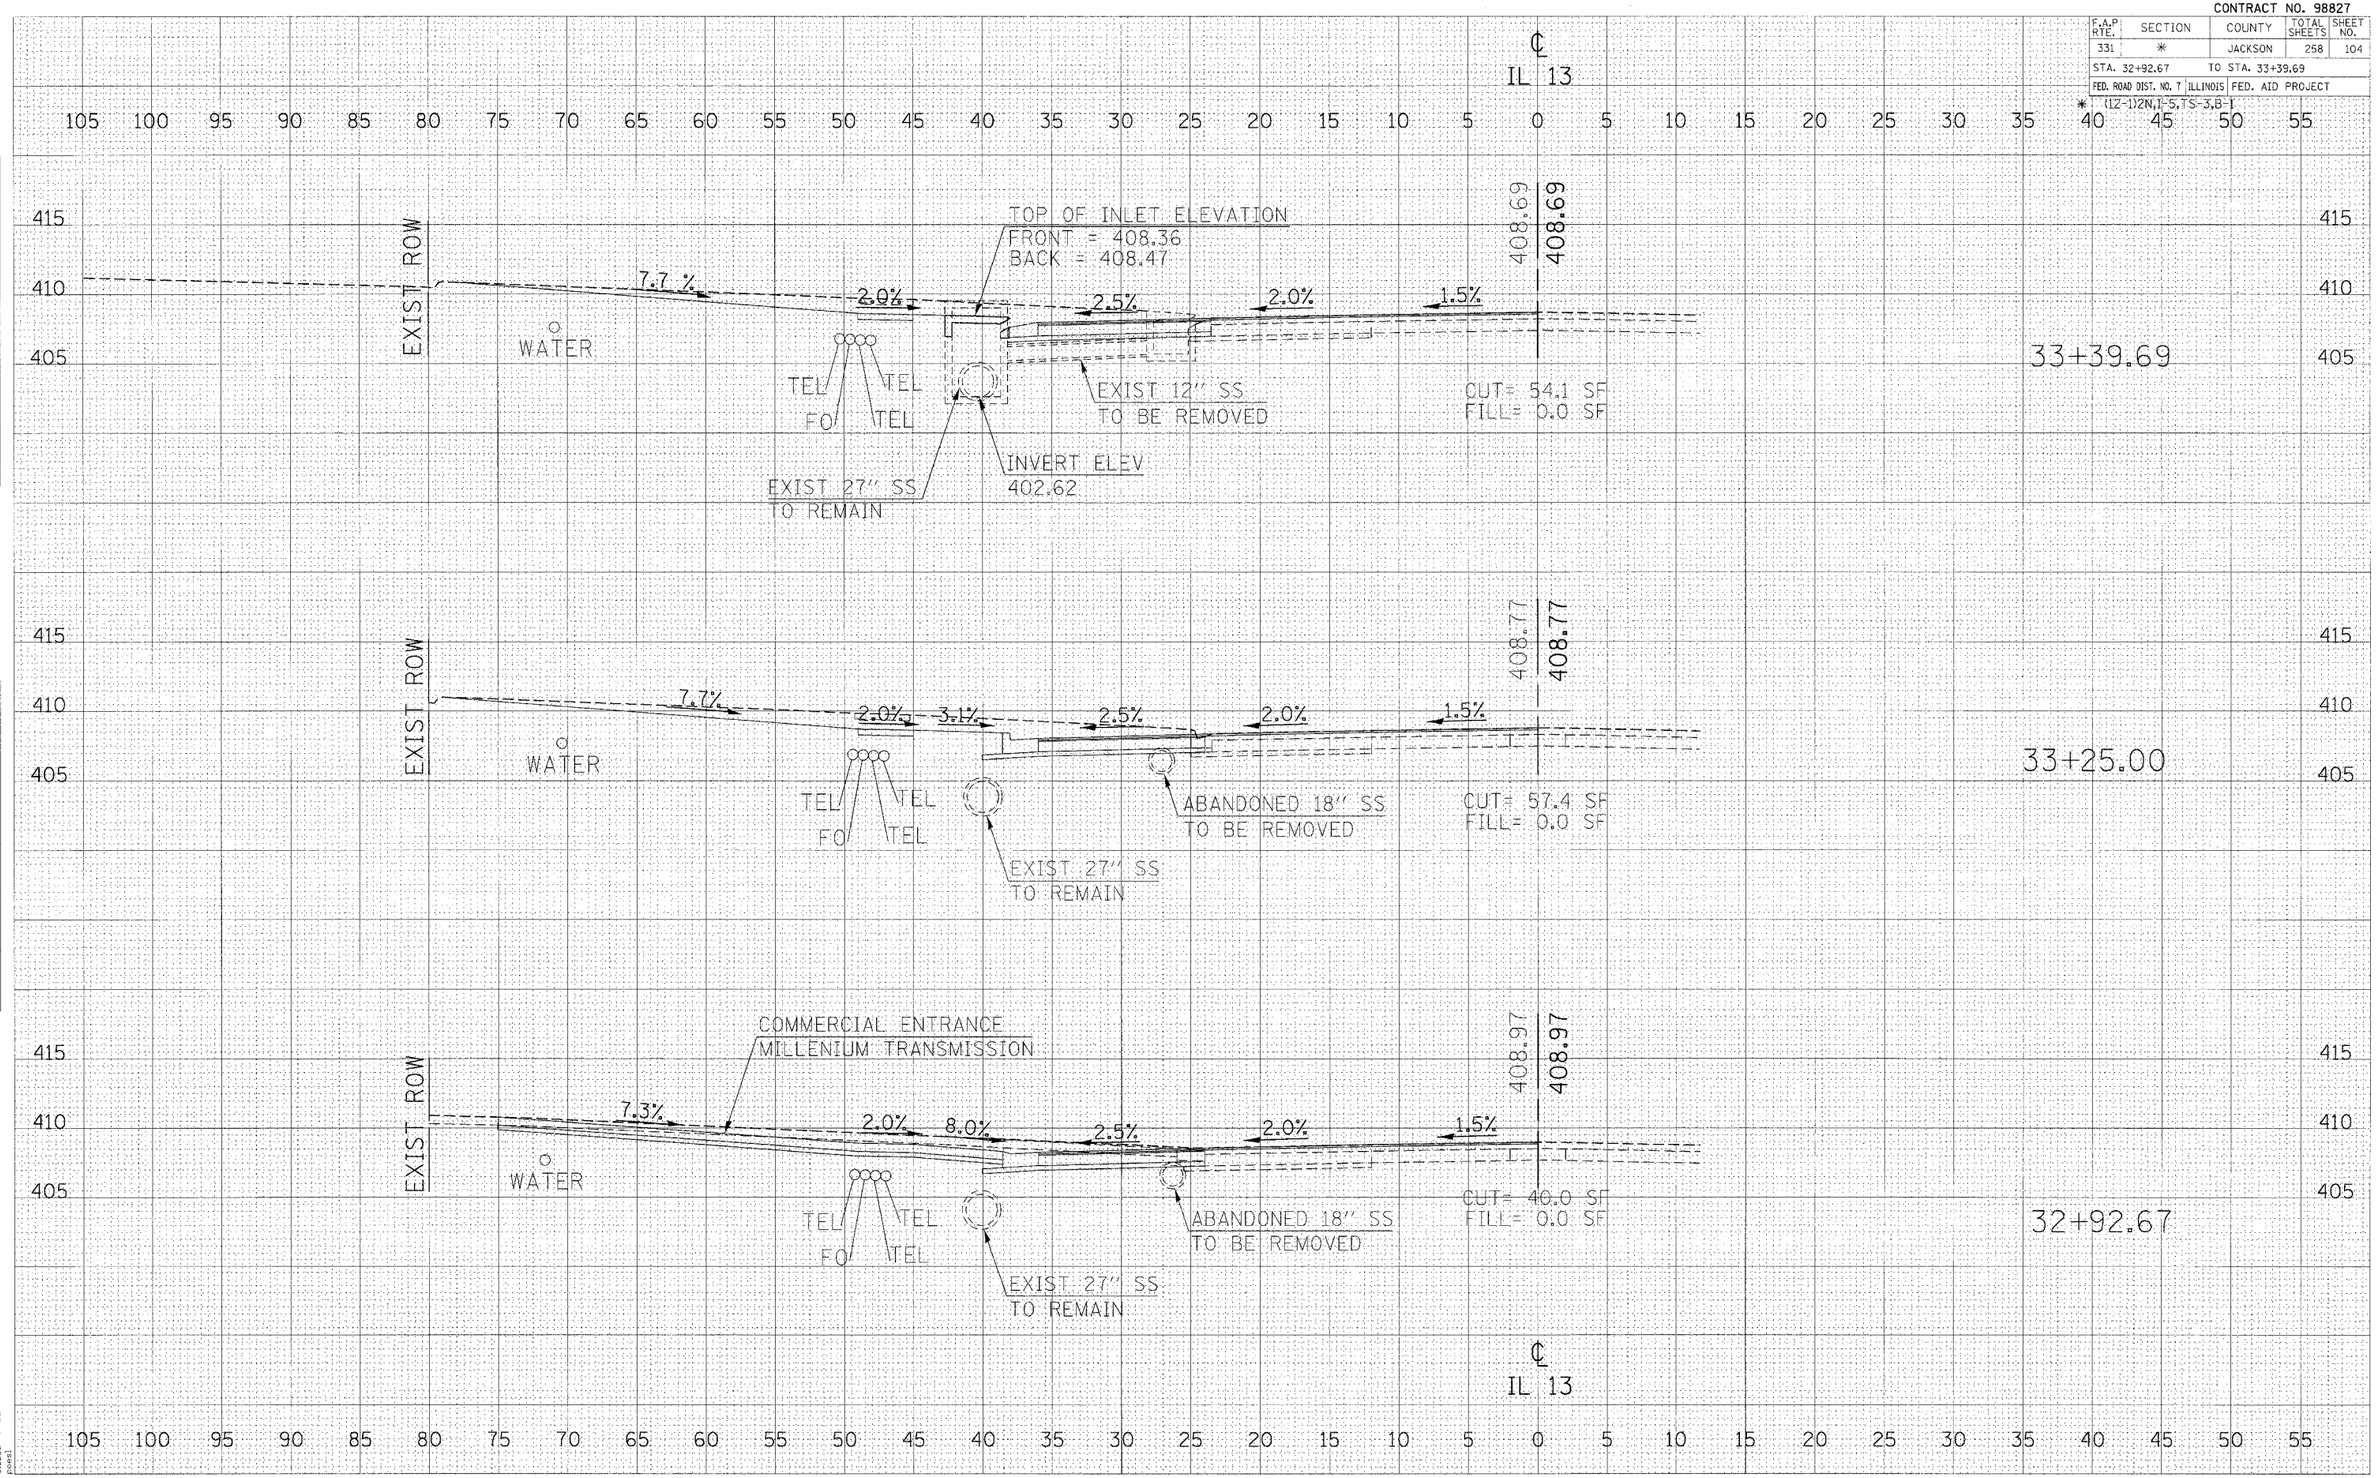


**CROSS SECTIONS – IL 13**