CONTRACT NO. 98827

F.A.P RTE.	SECTION	COUNTY	TOTAL SHEETS	SHEET NO.
331	*	JACKSON	258	197
STA. 9+40.91		STA. 9+50.00		
FED. ROAD DIST. NO. 7	ILLINOIS	FED. AID PROJECT		

* (12-1)2N,I-5,TS-3,B-1

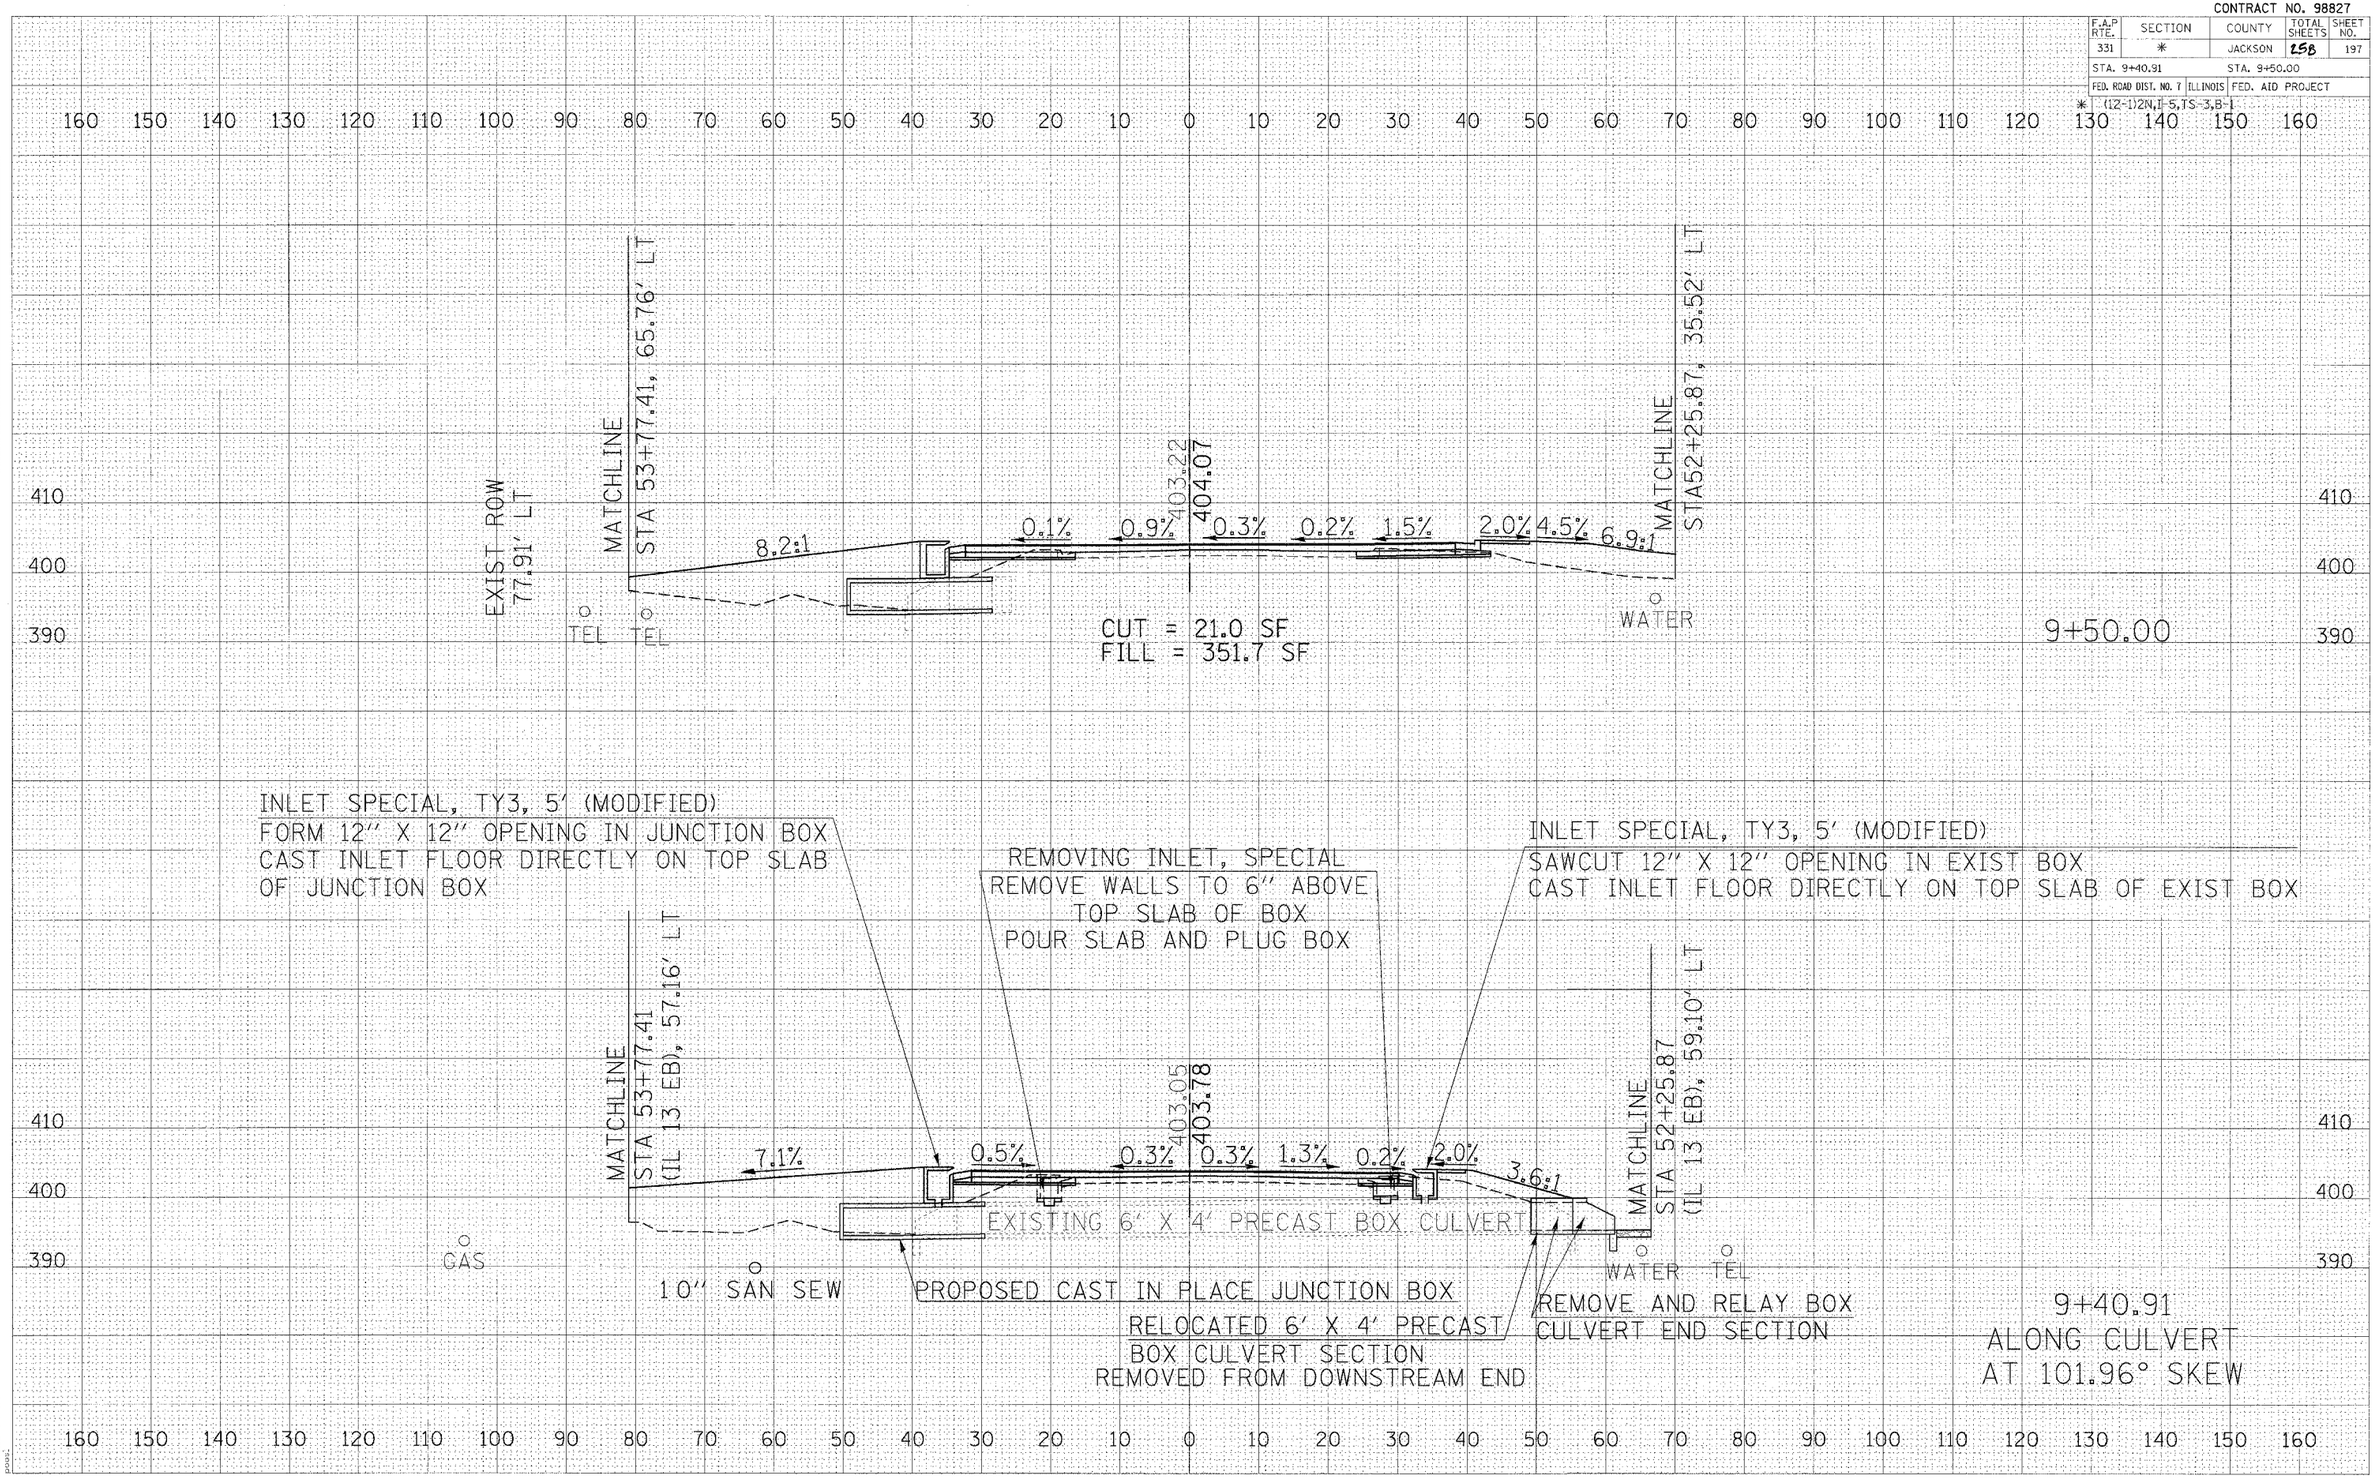

FINAL SURVEY	BY	DATE
SURVEYED		
PLOTTED		
TOPOGRAPHY		
AREAS		
AREAS CHECKED		
NOTE BOOK		
NO.		

ORIGINAL SURVEY	BY	DATE
SURVEYED		
PLOTTED		
TOPOGRAPHY		
AREAS		
AREAS CHECKED		
NOTE BOOK		
NO.		

2/15/2006
c:\pw_work\d94123\whitesm.dgn
10:26:00 1 / IN.
pmac

CROSS SECTIONS – EMERALD LANE