CONTRACT NO. 98912

F.A.P RTE.	SECTION	COUNTY	TOTAL SHEETS	SHEET NO.
726	130 RS-2	WILLLIAMSON	58	45
STA. 247+50		TO STA. 248+50		
FED. ROAD DIST. NO. 7	ILLLINOIS	FED. AID PROJECT		

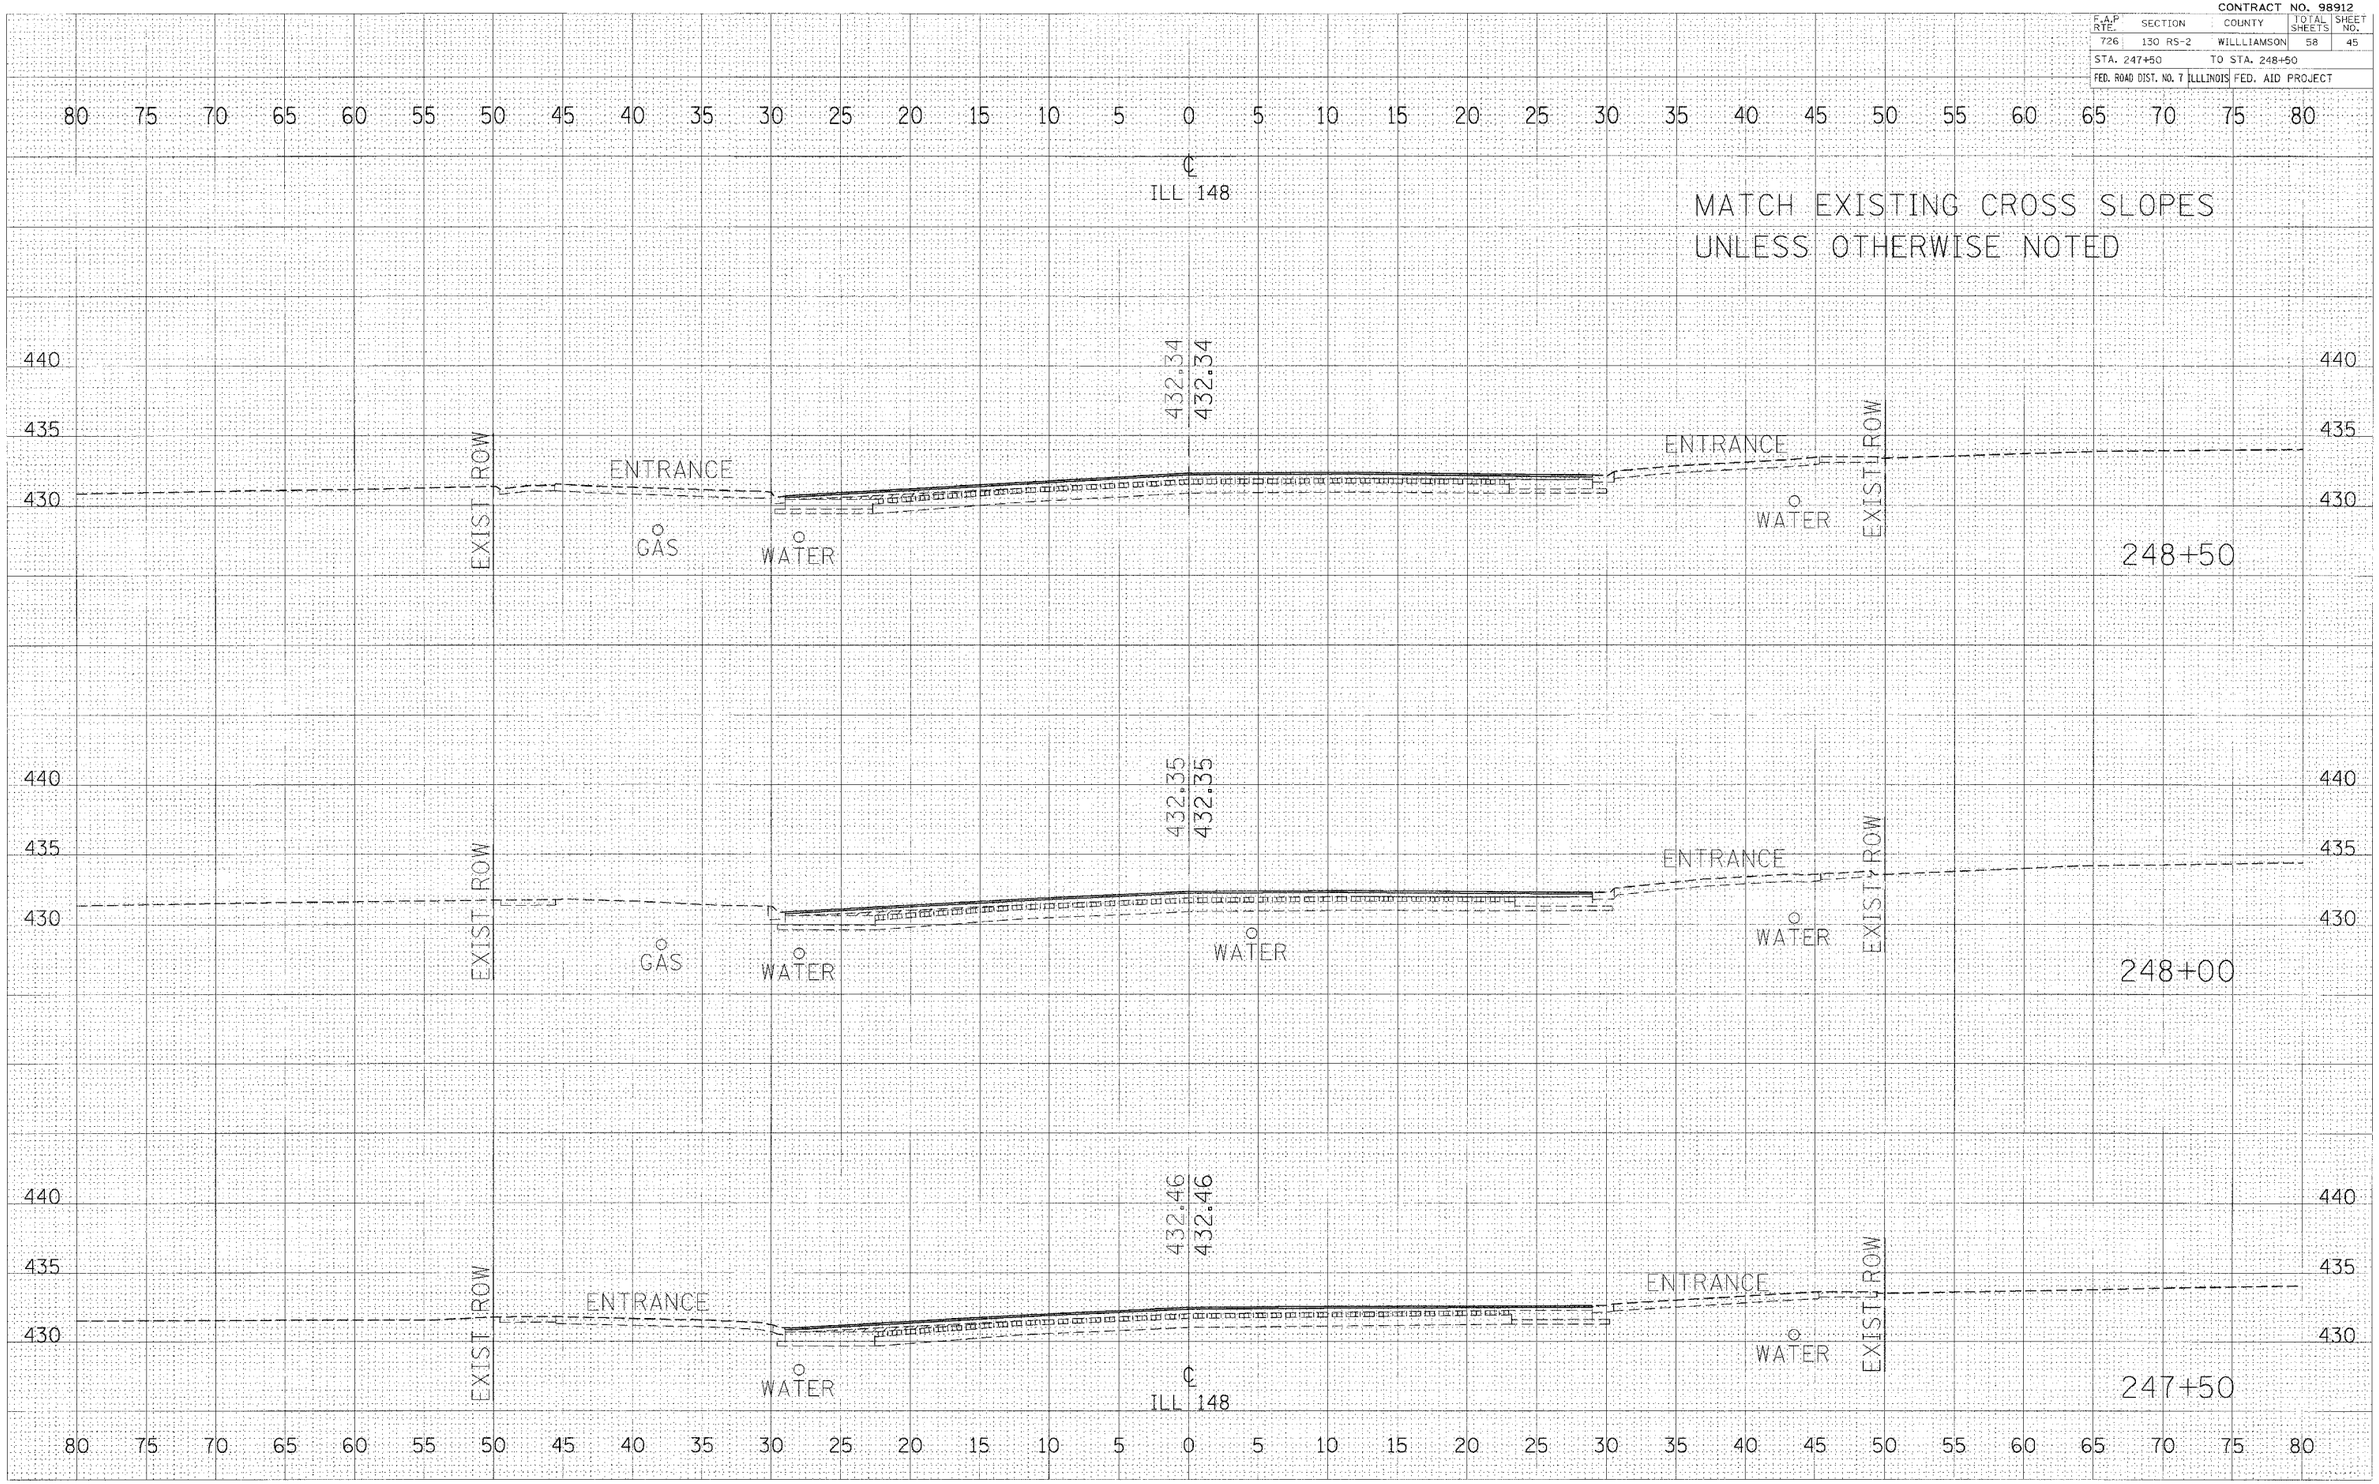

CROSS SECTIONS – IL RTE 148 STA 247+50 TO STA 248+50