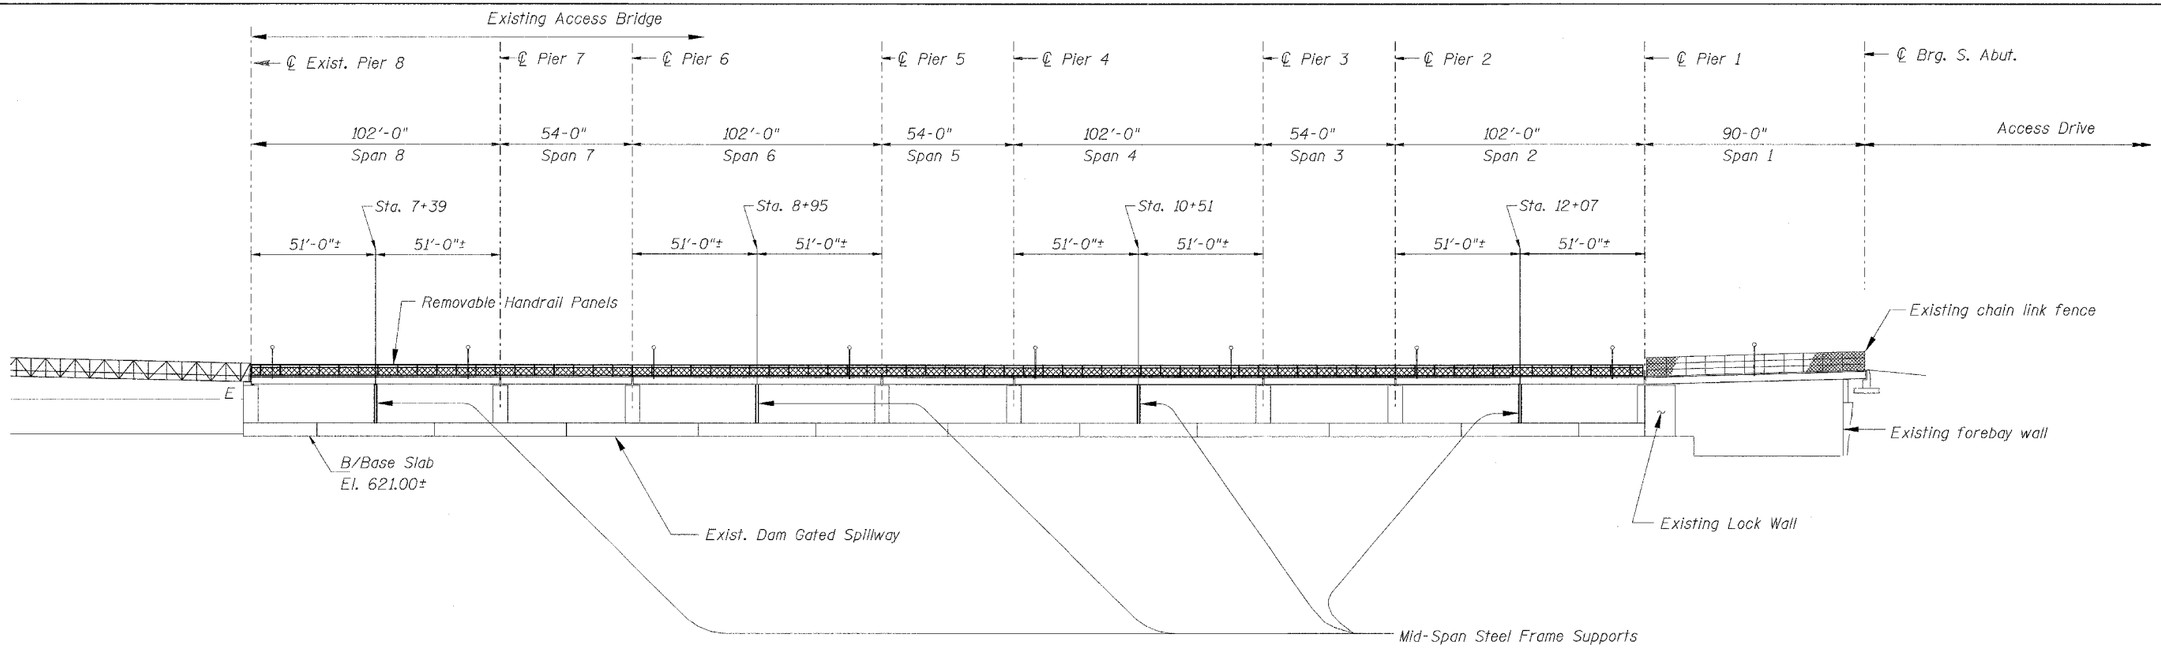

ELEVATION

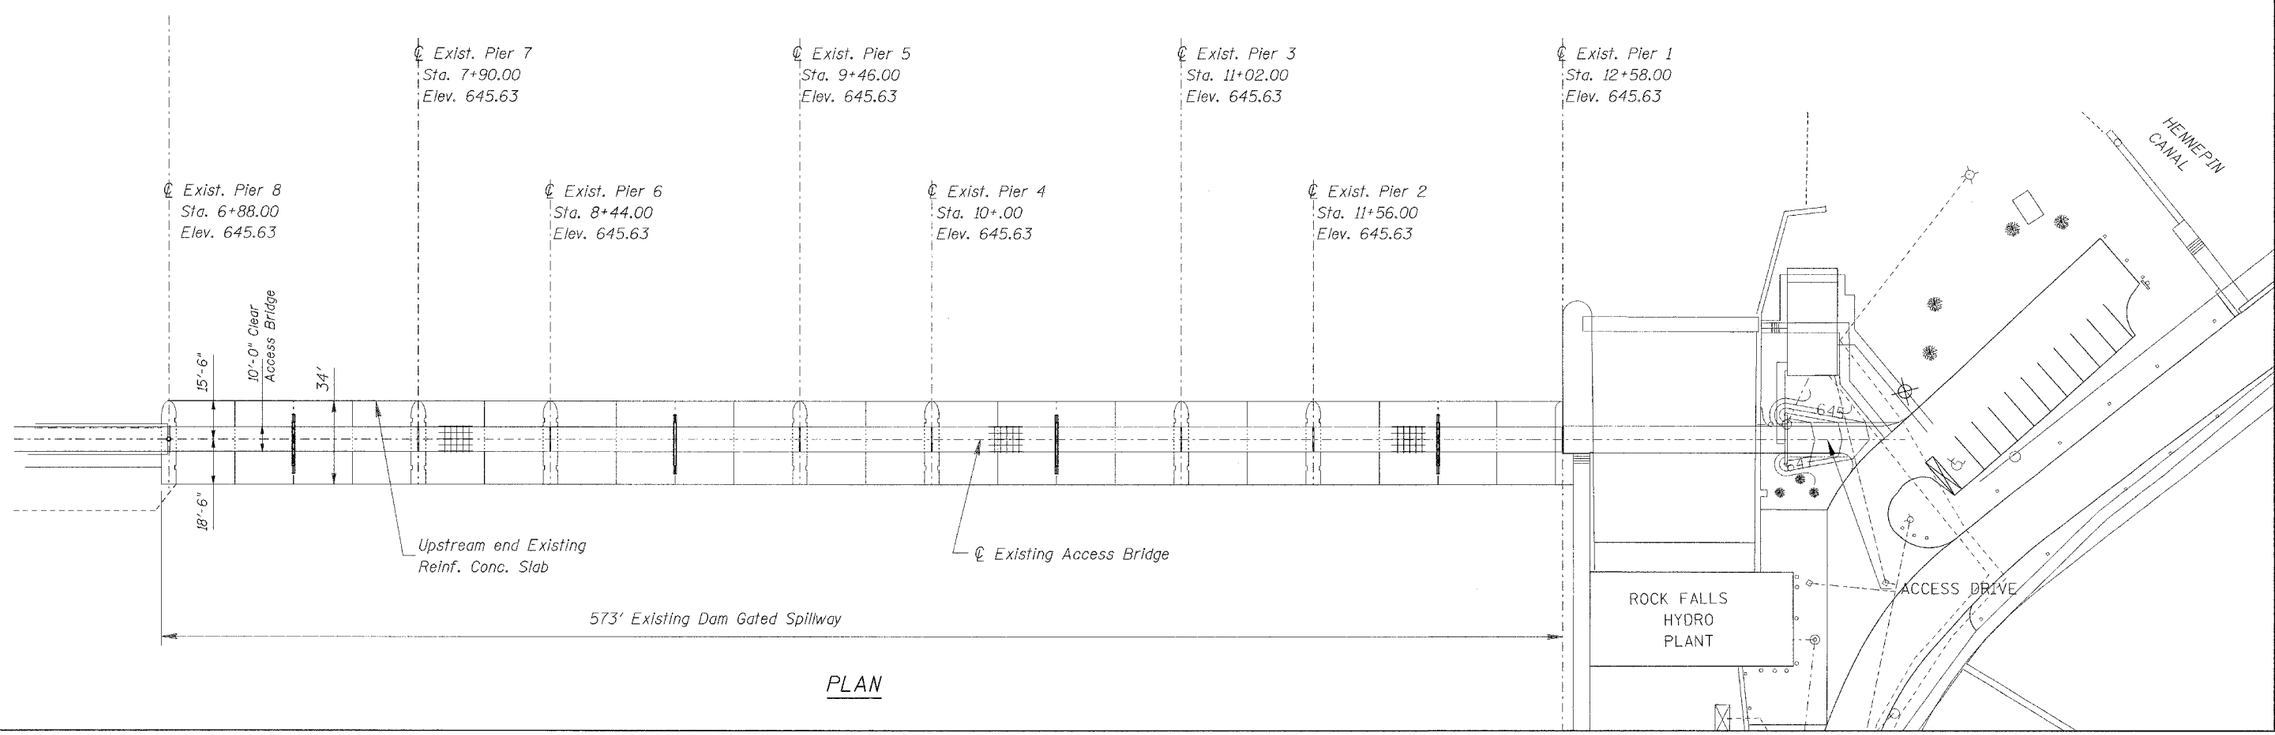

PLAN

Designed By TMM Checked By RLP
Drawn By JJF Checked By TMM
03/24/2006 01:16:15 PM
O:\OwrProjmgt\Projects\Sinnissippi FR-420\Plans\Access Bridge Support Details I.dgn