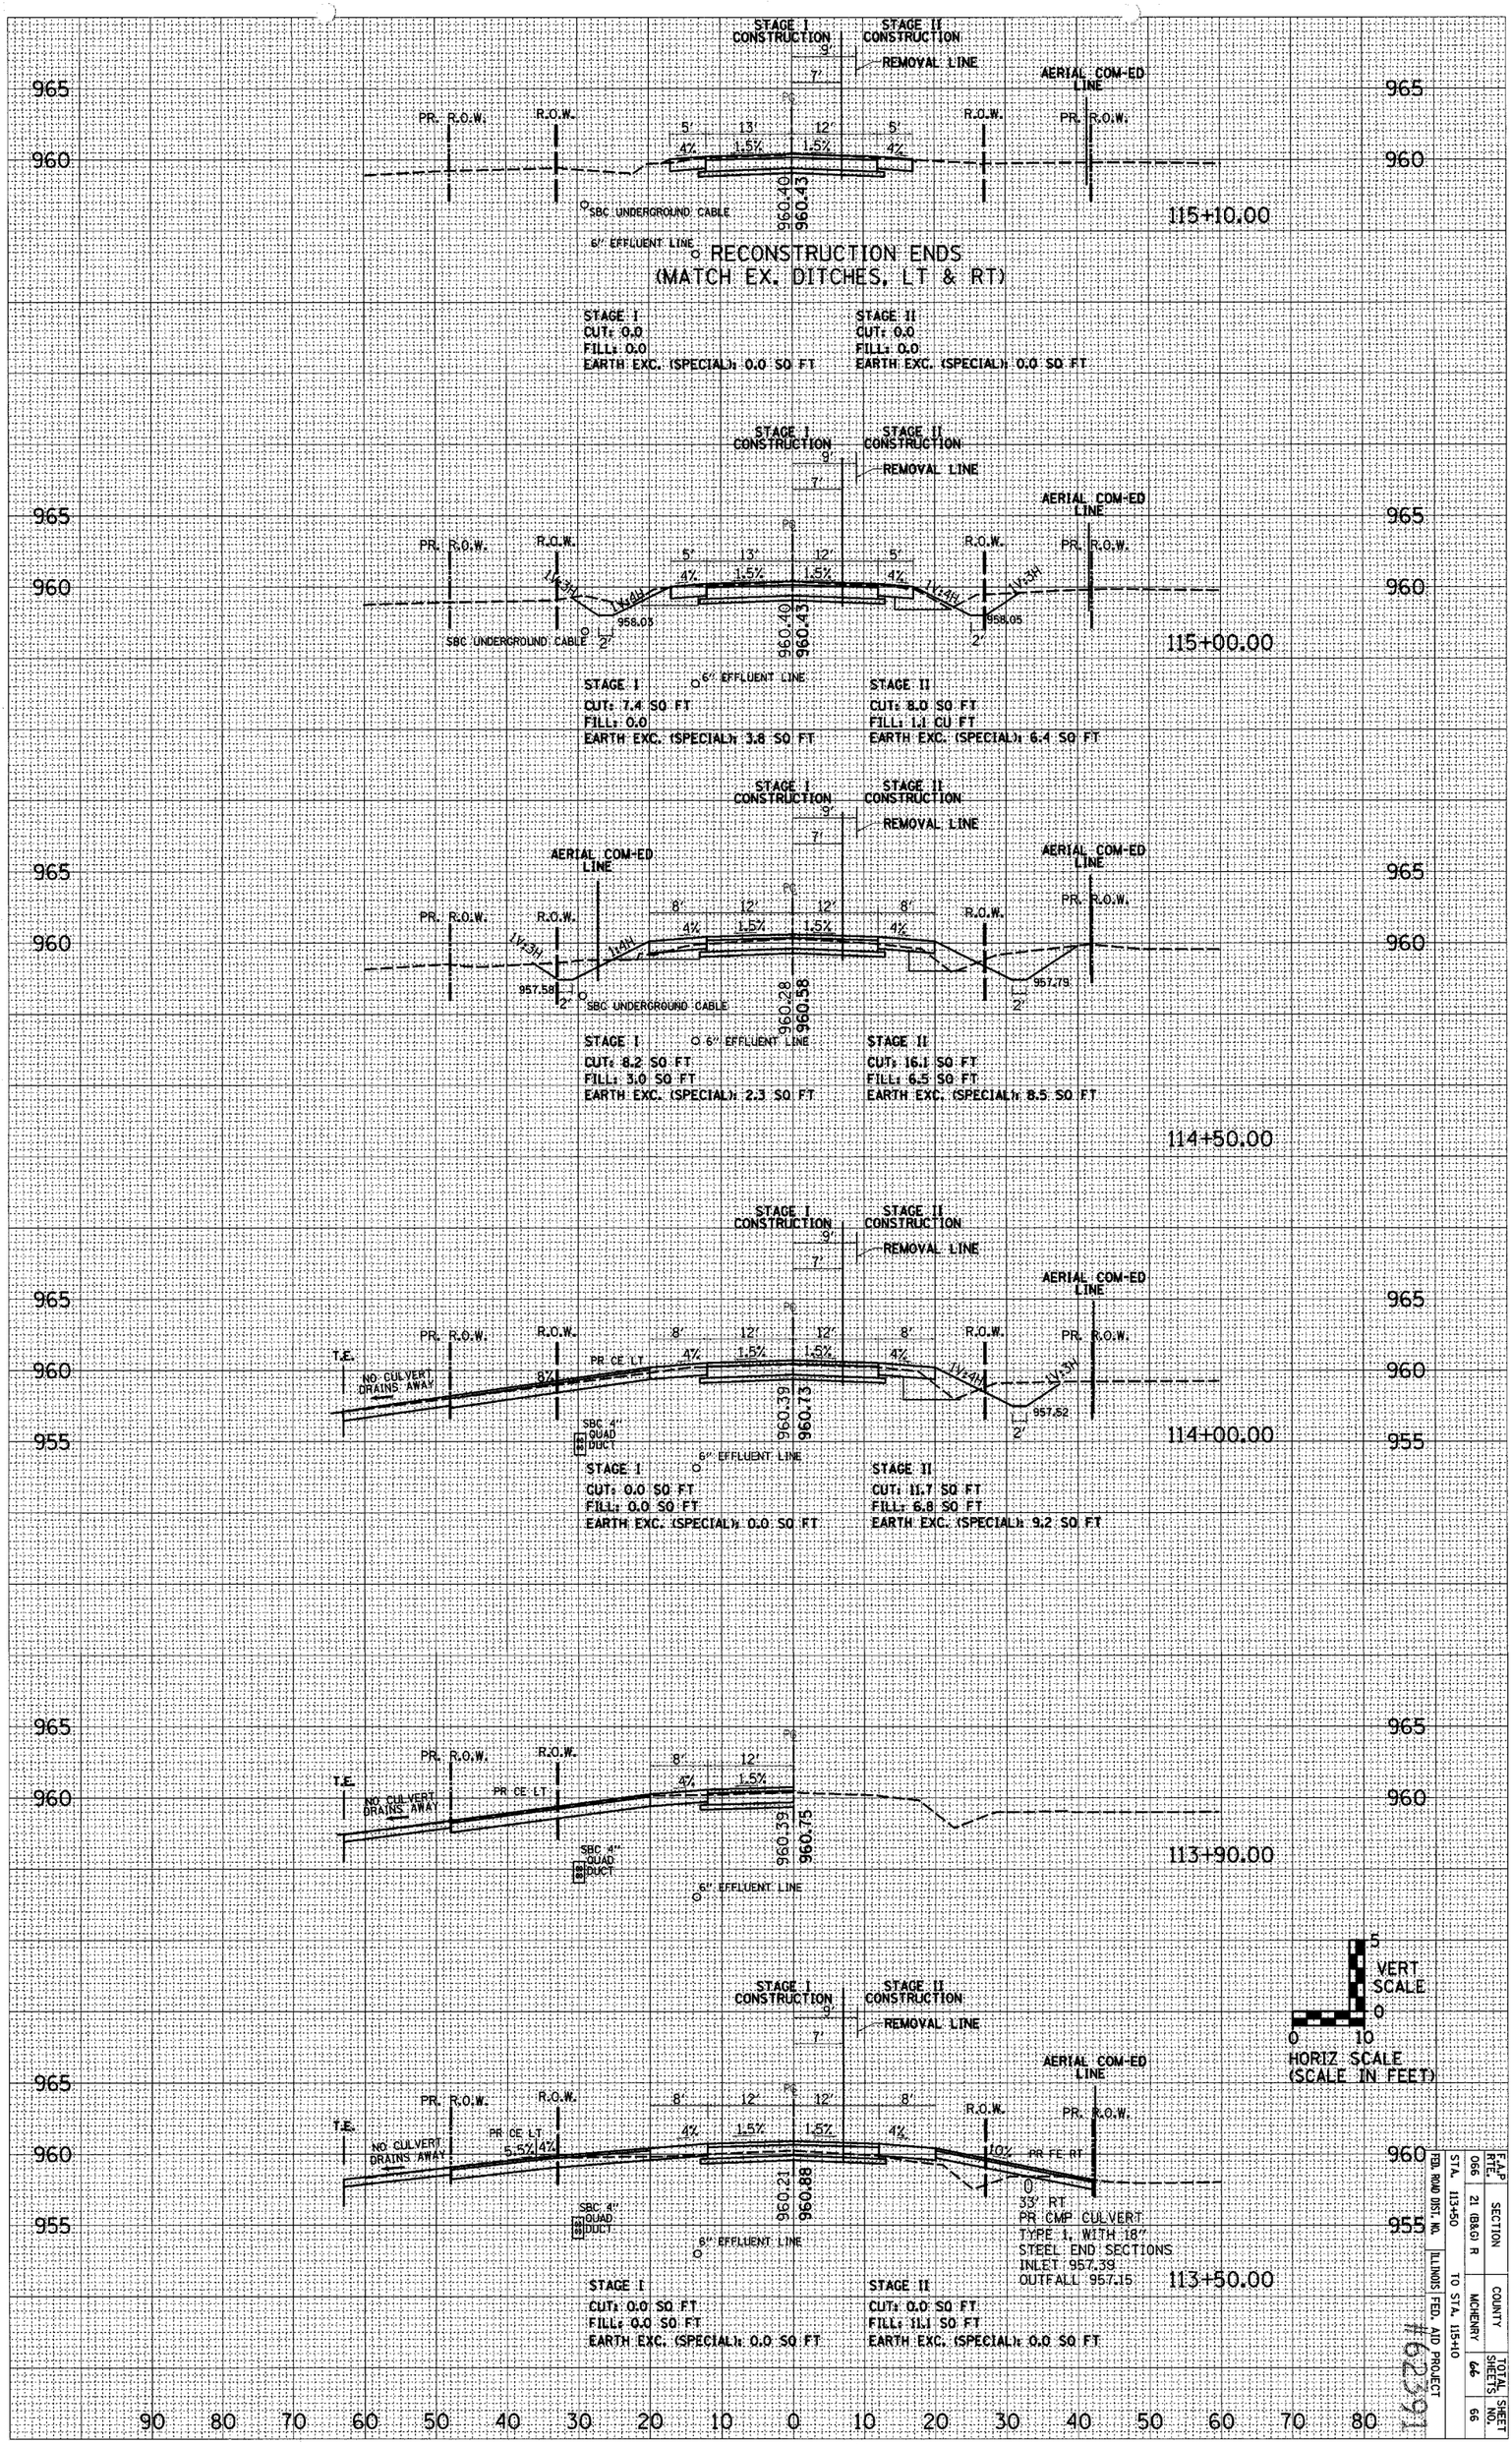
US ROUTE 14 STA. 113+50 TO STA. 115+10
STAGE I CONSTRUCTION
STAGE II CONSTRUCTION
REMOVAL LINE
AERIAL COM-ED LINE
PR. R.O.W.
R.O.W.
SBC UNDERGROUND CABLE
6" EFFLUENT LINE
RECONSTRUCTION ENDS
(MATCH EX. DITCHES, LT & RT)
115+10.00
STAGE I
CUT: 0.0
FILL: 0.0
EARTH EXC. (SPECIAL): 0.0 SQ FT
STAGE II
CUT: 0.0
FILL: 0.0
EARTH EXC. (SPECIAL): 0.0 SQ FT
115+00.00
STAGE I
CUT: 7.4 SQ FT
FILL: 0.0
EARTH EXC. (SPECIAL): 3.8 SQ FT
STAGE II
CUT: 8.0 SQ FT
FILL: 1.1 CU FT
EARTH EXC. (SPECIAL): 6.4 SQ FT
114+50.00
STAGE I
CUT: 8.2 SQ FT
FILL: 3.0 SQ FT
EARTH EXC. (SPECIAL): 2.3 SQ FT
STAGE II
CUT: 16.1 SQ FT
FILL: 6.5 SQ FT
EARTH EXC. (SPECIAL): 8.5 SQ FT
114+00.00
T.E.
NO CULVERT DRAINS AWAY
PR CE LT
SBC 4" QUAD DUCT
STAGE I
CUT: 0.0 SQ FT
FILL: 0.0 SQ FT
EARTH EXC. (SPECIAL): 0.0 SQ FT
STAGE II
CUT: 11.7 SQ FT
FILL: 6.8 SQ FT
EARTH EXC. (SPECIAL): 9.2 SQ FT
113+90.00
PR CE RT
VERT SCALE
HORIZ SCALE (SCALE IN FEET)
33' RT
PR CMP CULVERT
TYPE 1, WITH 18"
STEEL END SECTIONS
INLET 957.39
OUTFALL 957.15
113+50.00
STAGE I
CUT: 0.0 SQ FT
FILL: 0.0 SQ FT
EARTH EXC. (SPECIAL): 0.0 SQ FT
STAGE II
CUT: 0.0 SQ FT
FILL: 11.1 SQ FT
EARTH EXC. (SPECIAL): 0.0 SQ FT
F.A.P. RTE. 066
SECTION 21 (B&G) R
COUNTY MCHENRY
TOTAL SHEETS 66
SHEET NO. 66
STA. 113+50 TO STA. 115+10
FED. ROAD DIST. NO.
ILLINOIS FED. AID PROJECT
#62391
DGN-SPEC