CONTRACT 66534

F.A.P RTE.	SECTION	COUNTY	TOTAL SHEETS	SHEET NO.
681	118 N	IROQUOIS	30	27
STA.		TO STA.		
FED. ROAD DIST. NO.	ILLINOIS	FED. AID PROJECT		

FINAL SURVEY		BY	DATE
NOTE BOOK	SURVEYED		
	PLOTTED		
	TEMPLATE		
	AREAS		
NO.	AREAS CHECKED		

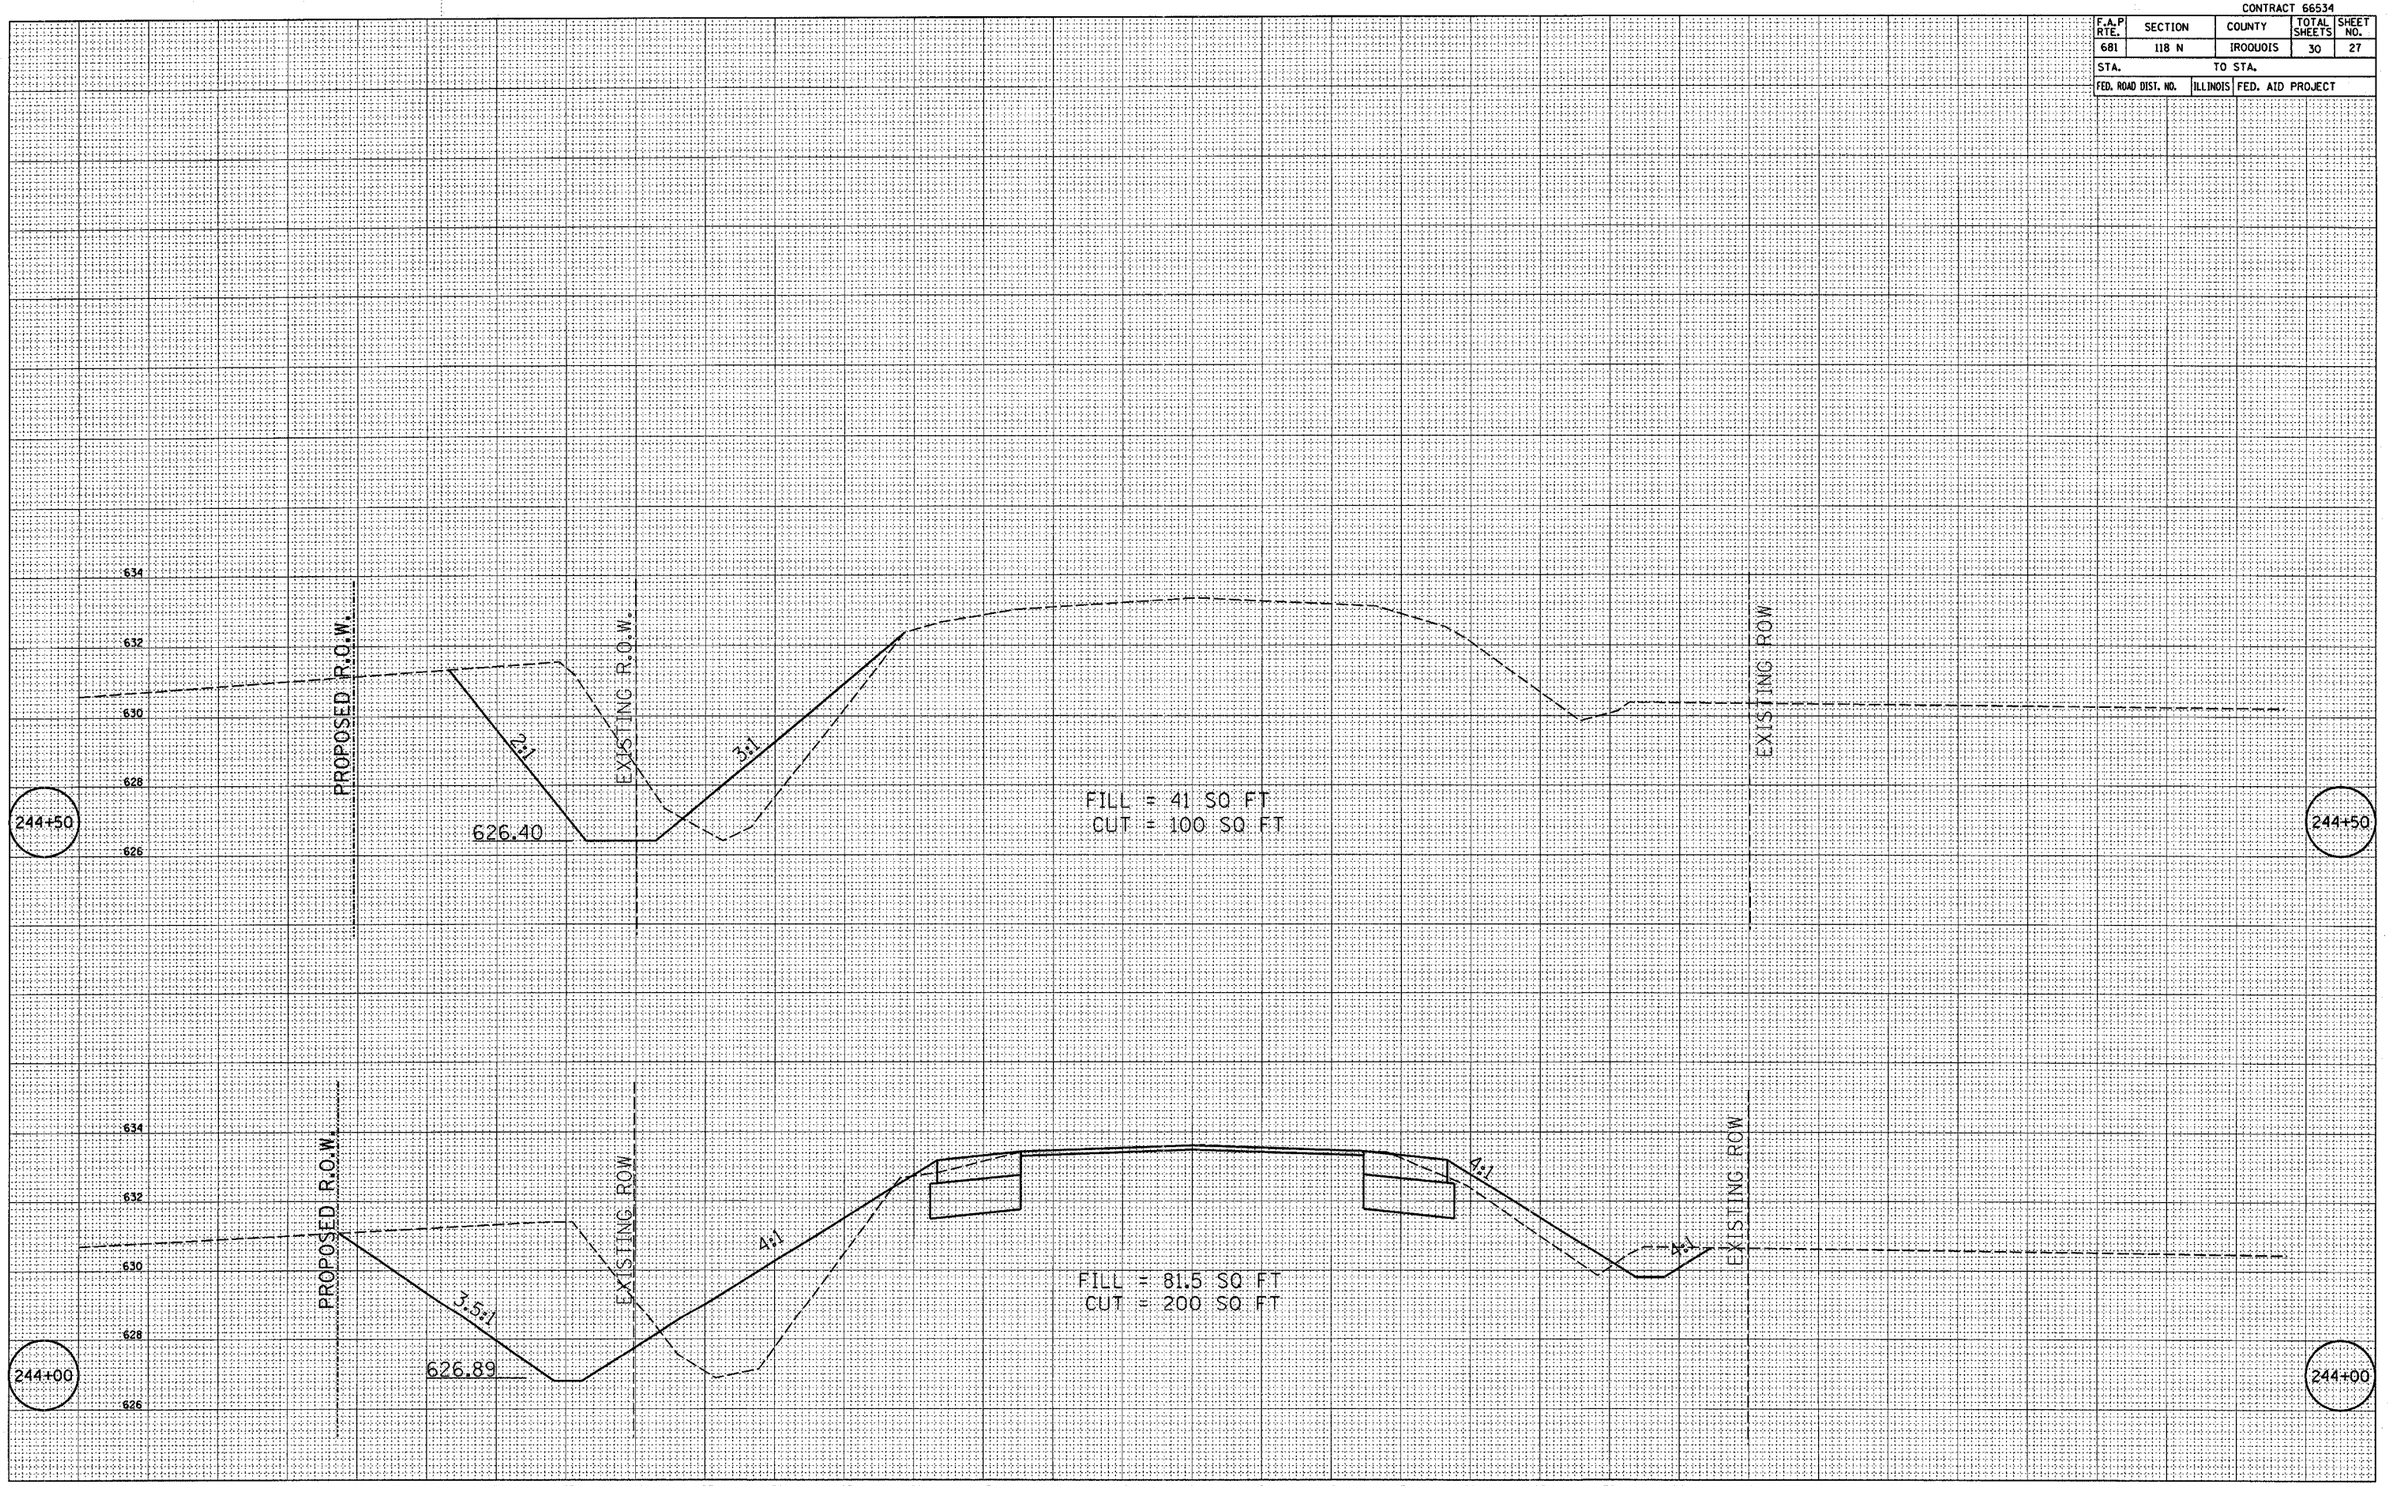

ORIGINAL SURVEY		BY	DATE
NOT	SURVEYED		
	PLOTTED		
DOK	TEMPLATE		
	AREAS		
NO.	AREAS CHECKED		

STA 244+00 TO STA 244+50