F.A.P RTE.	SECTION	COUNTY	TOTAL SHEETS	SHEET NO.
502	•	ADAMS	315	48
STA.		TO STA.		
FED. ROAD DIST. NO.	ILLINOIS	FED. AID PROJECT		

• (53RS-7, P(RS-2))N, TS
CONTRACT NO. 72897

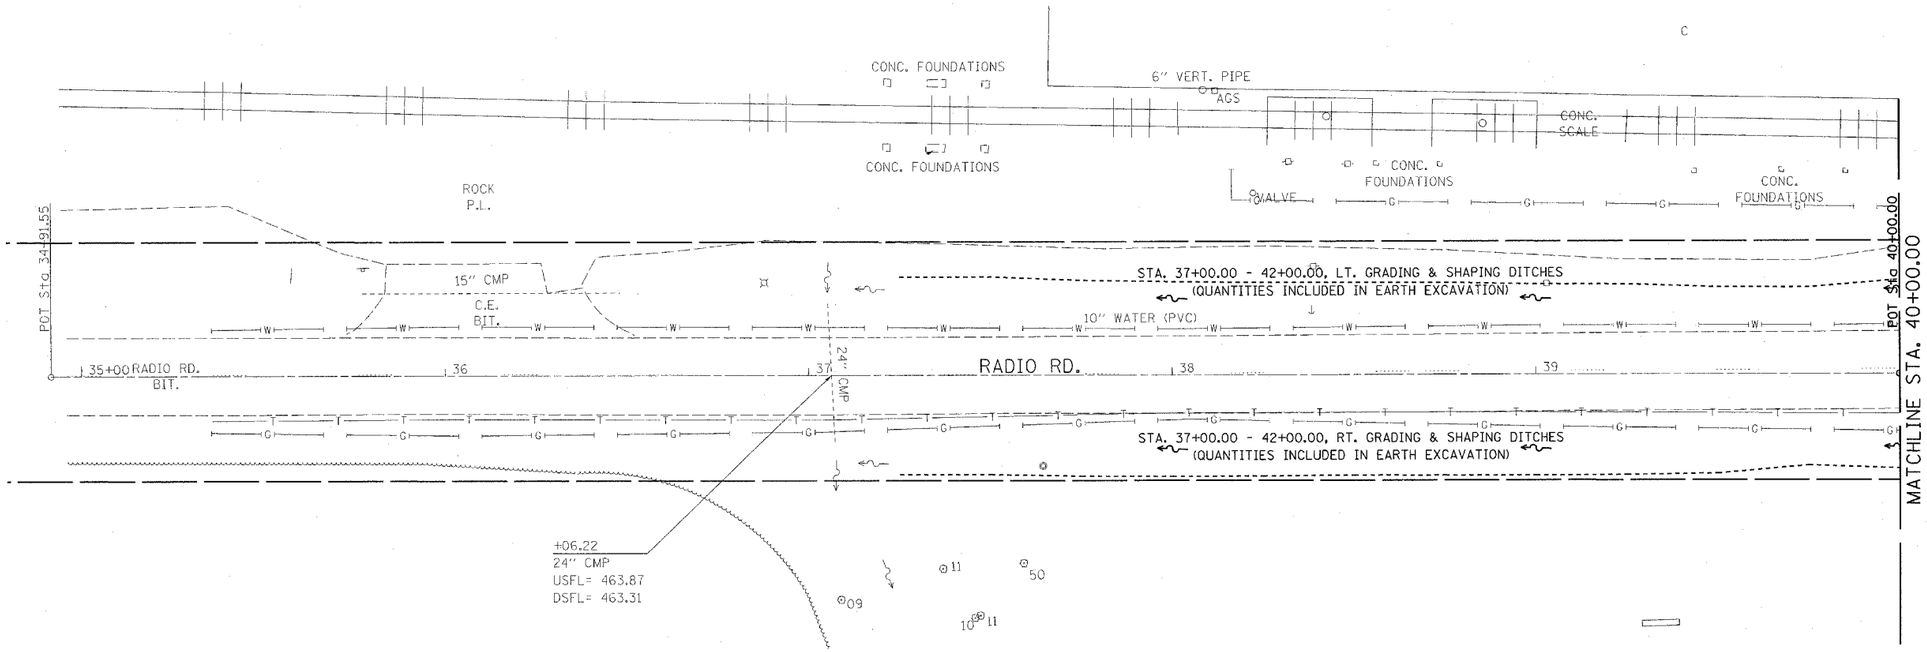

SCALE IN FEET

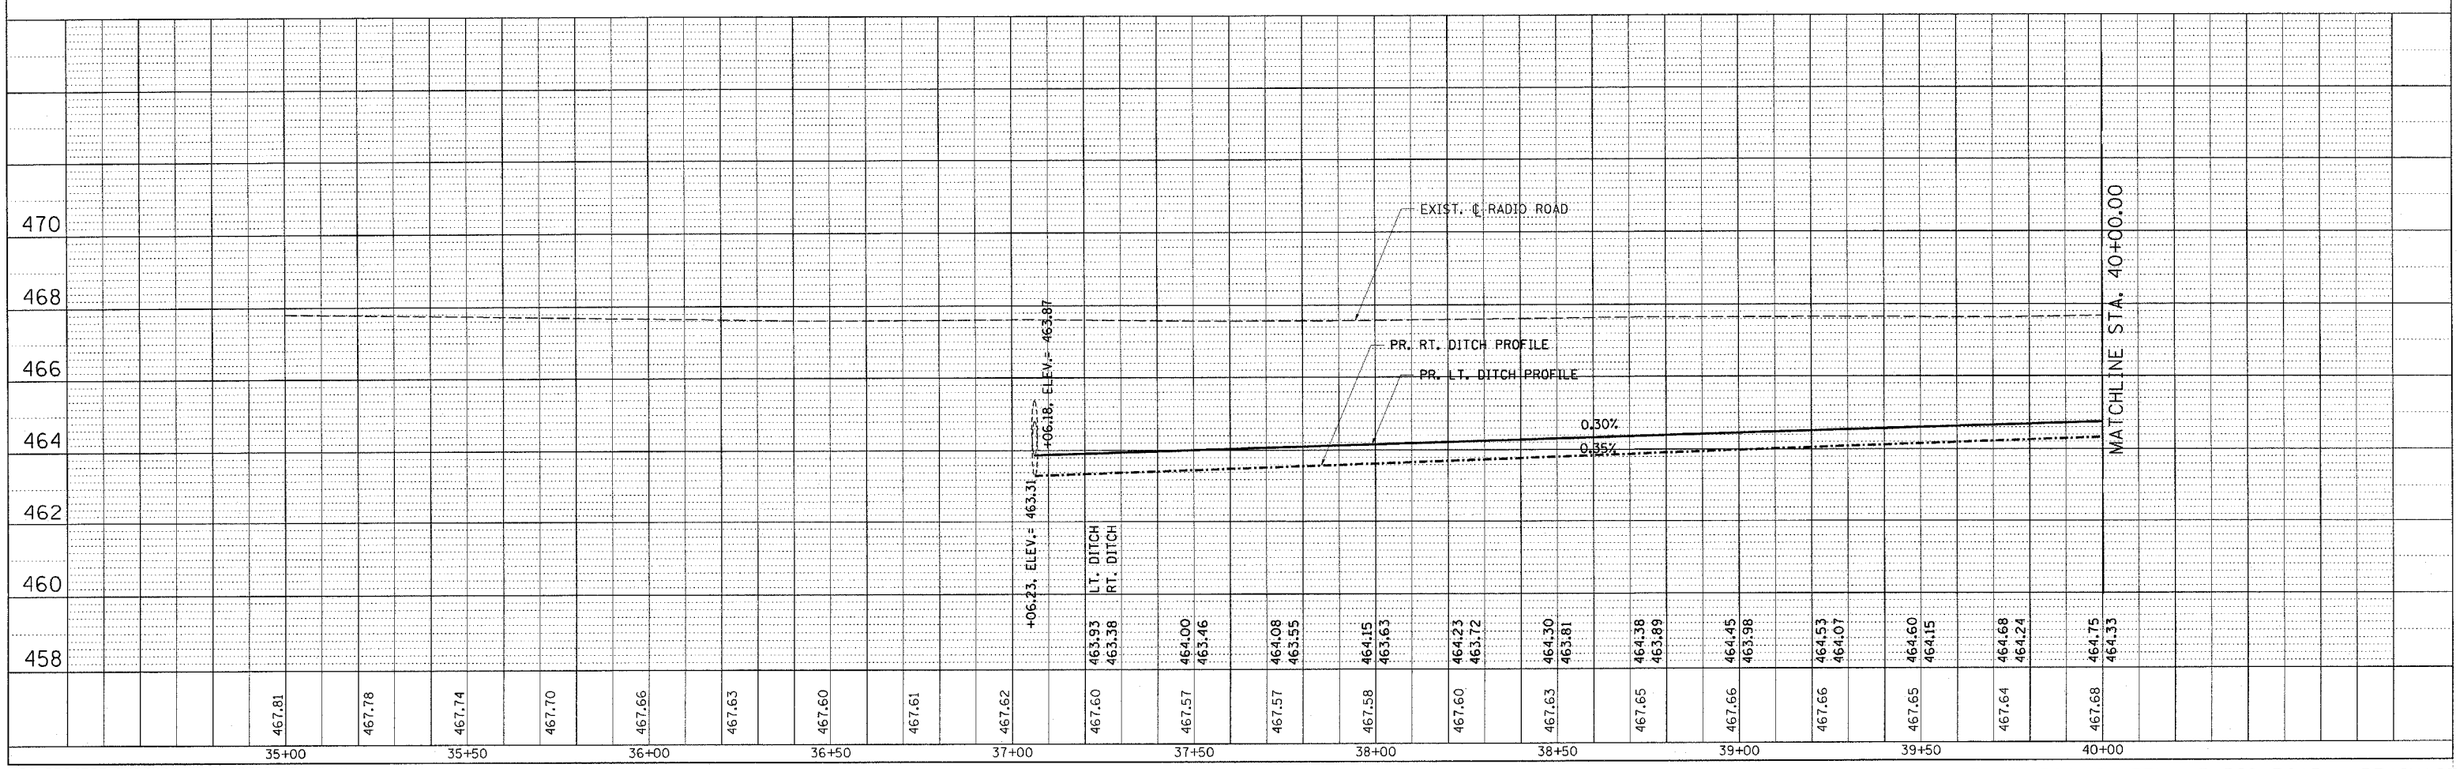

PLAN — SURVEYED / PLOTTED / GRADES CHECKED / RT. OF WAY CHECKED / CADD FILE NAME / NOTE BOOK NO. / BY / DATE

PROFILE — SURVEYED / PLOTTED / GRADES CHECKED / BRK. NOTED / STRUCTURE NOTATIONS CHKD / NOTE BOOK NO. / BY / DATE

DGN-SPEC
DATE-TIME
*REF01

D6 PROJECT: D653004 FILE: D653004DRNG.DGN

F.A.P. 502 (IL 57) - RADIO ROAD - DRAINAGE