F.A.P RTE.	SECTION	COUNTY	TOTAL SHEETS	SHEET NO.
502	*	ADAMS	315	254
STA.		TO STA.		
FED. ROAD DIST. NO.	ILLINOIS	FED. AID PROJECT		

CONTRACT NO. 72897

* (53RS-7, P(RS-2))N, TS

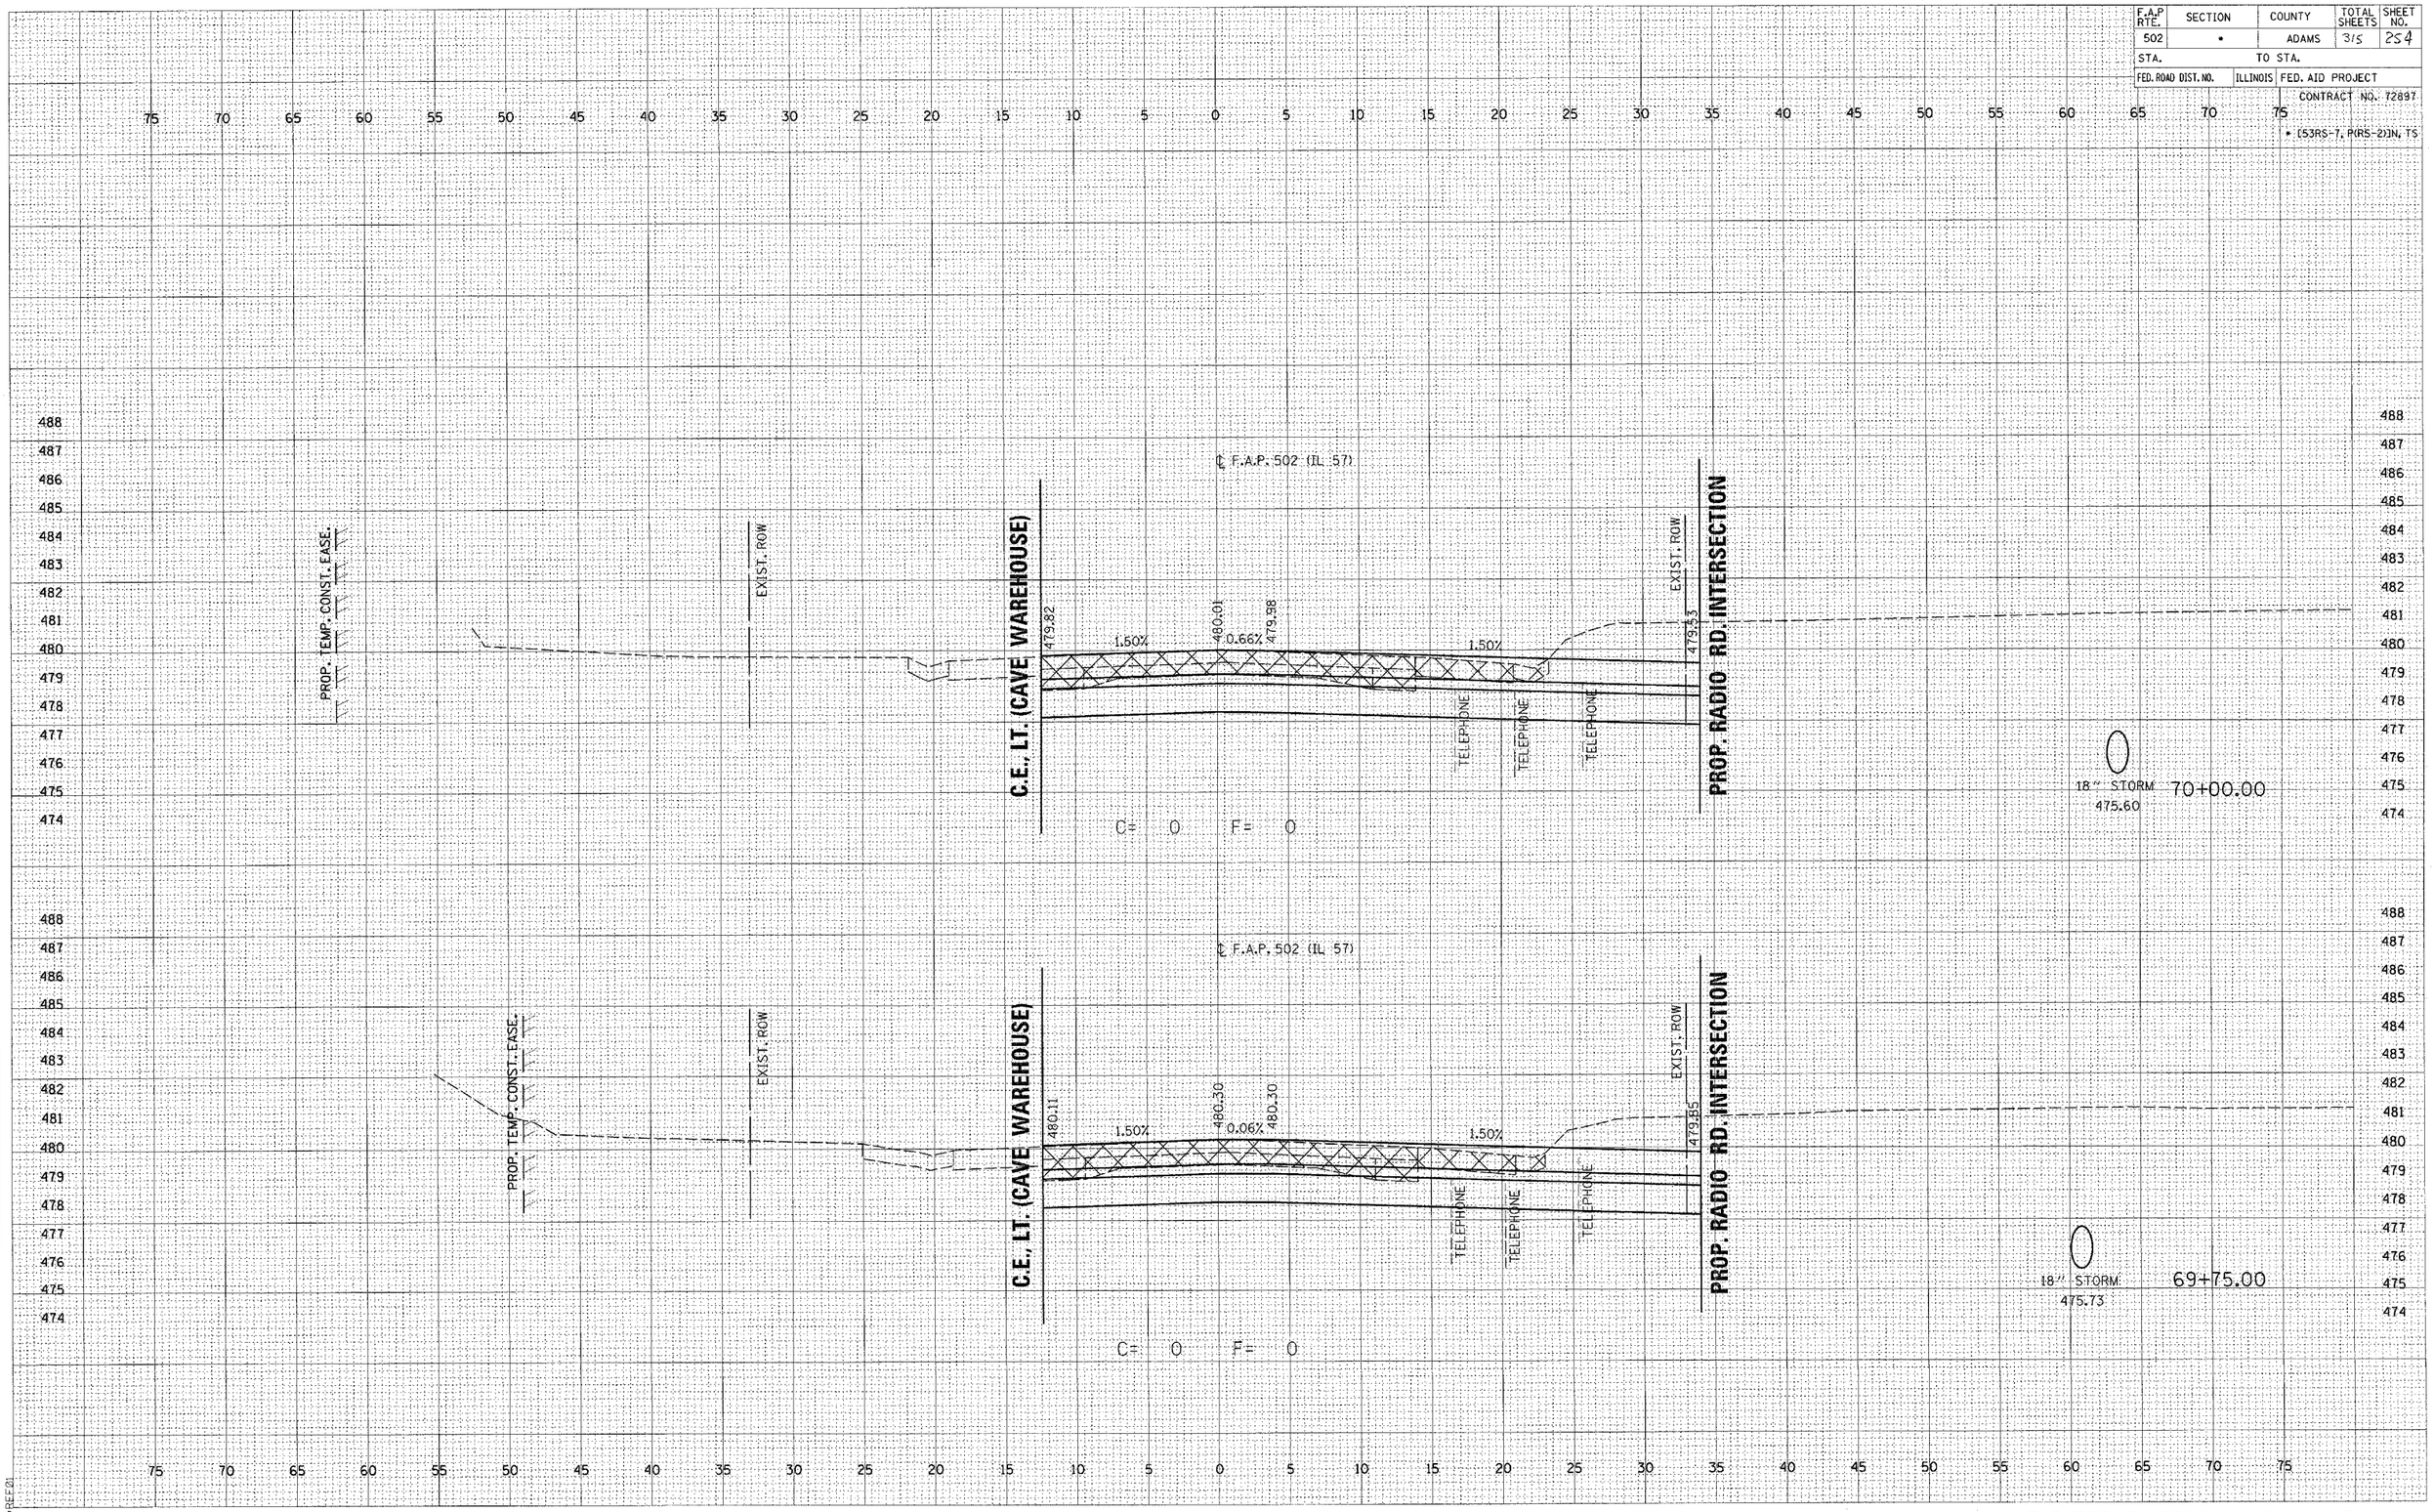

FAP 502 (IL 57) STA. 69+75 - 70+00

ORIGINAL SURVEY: NOTE BOOK NO. / SURVEYED / PLOTTED / TEMPLATE / AREAS / AREAS CHECKED

FINAL SURVEY: NOTE BOOK NO. / SURVEYED / PLOTTED / TEMPLATE / AREAS / AREAS CHECKED

c:\projects\d653004\il57bxshts.dgn
2/4/2005
*REF01

D6 PROJECT: D653004 FILE: IL57BXSHTS.DGN