F.A.P RTE.	SECTION	COUNTY	TOTAL SHEETS	SHEET NO.
502	•	ADAMS	315	297
STA.		TO STA.		
FED. ROAD DIST. NO.	ILLINOIS	FED. AID PROJECT		

CONTRACT NO. 72897

• (53RS-7, P(RS-2))N, TS

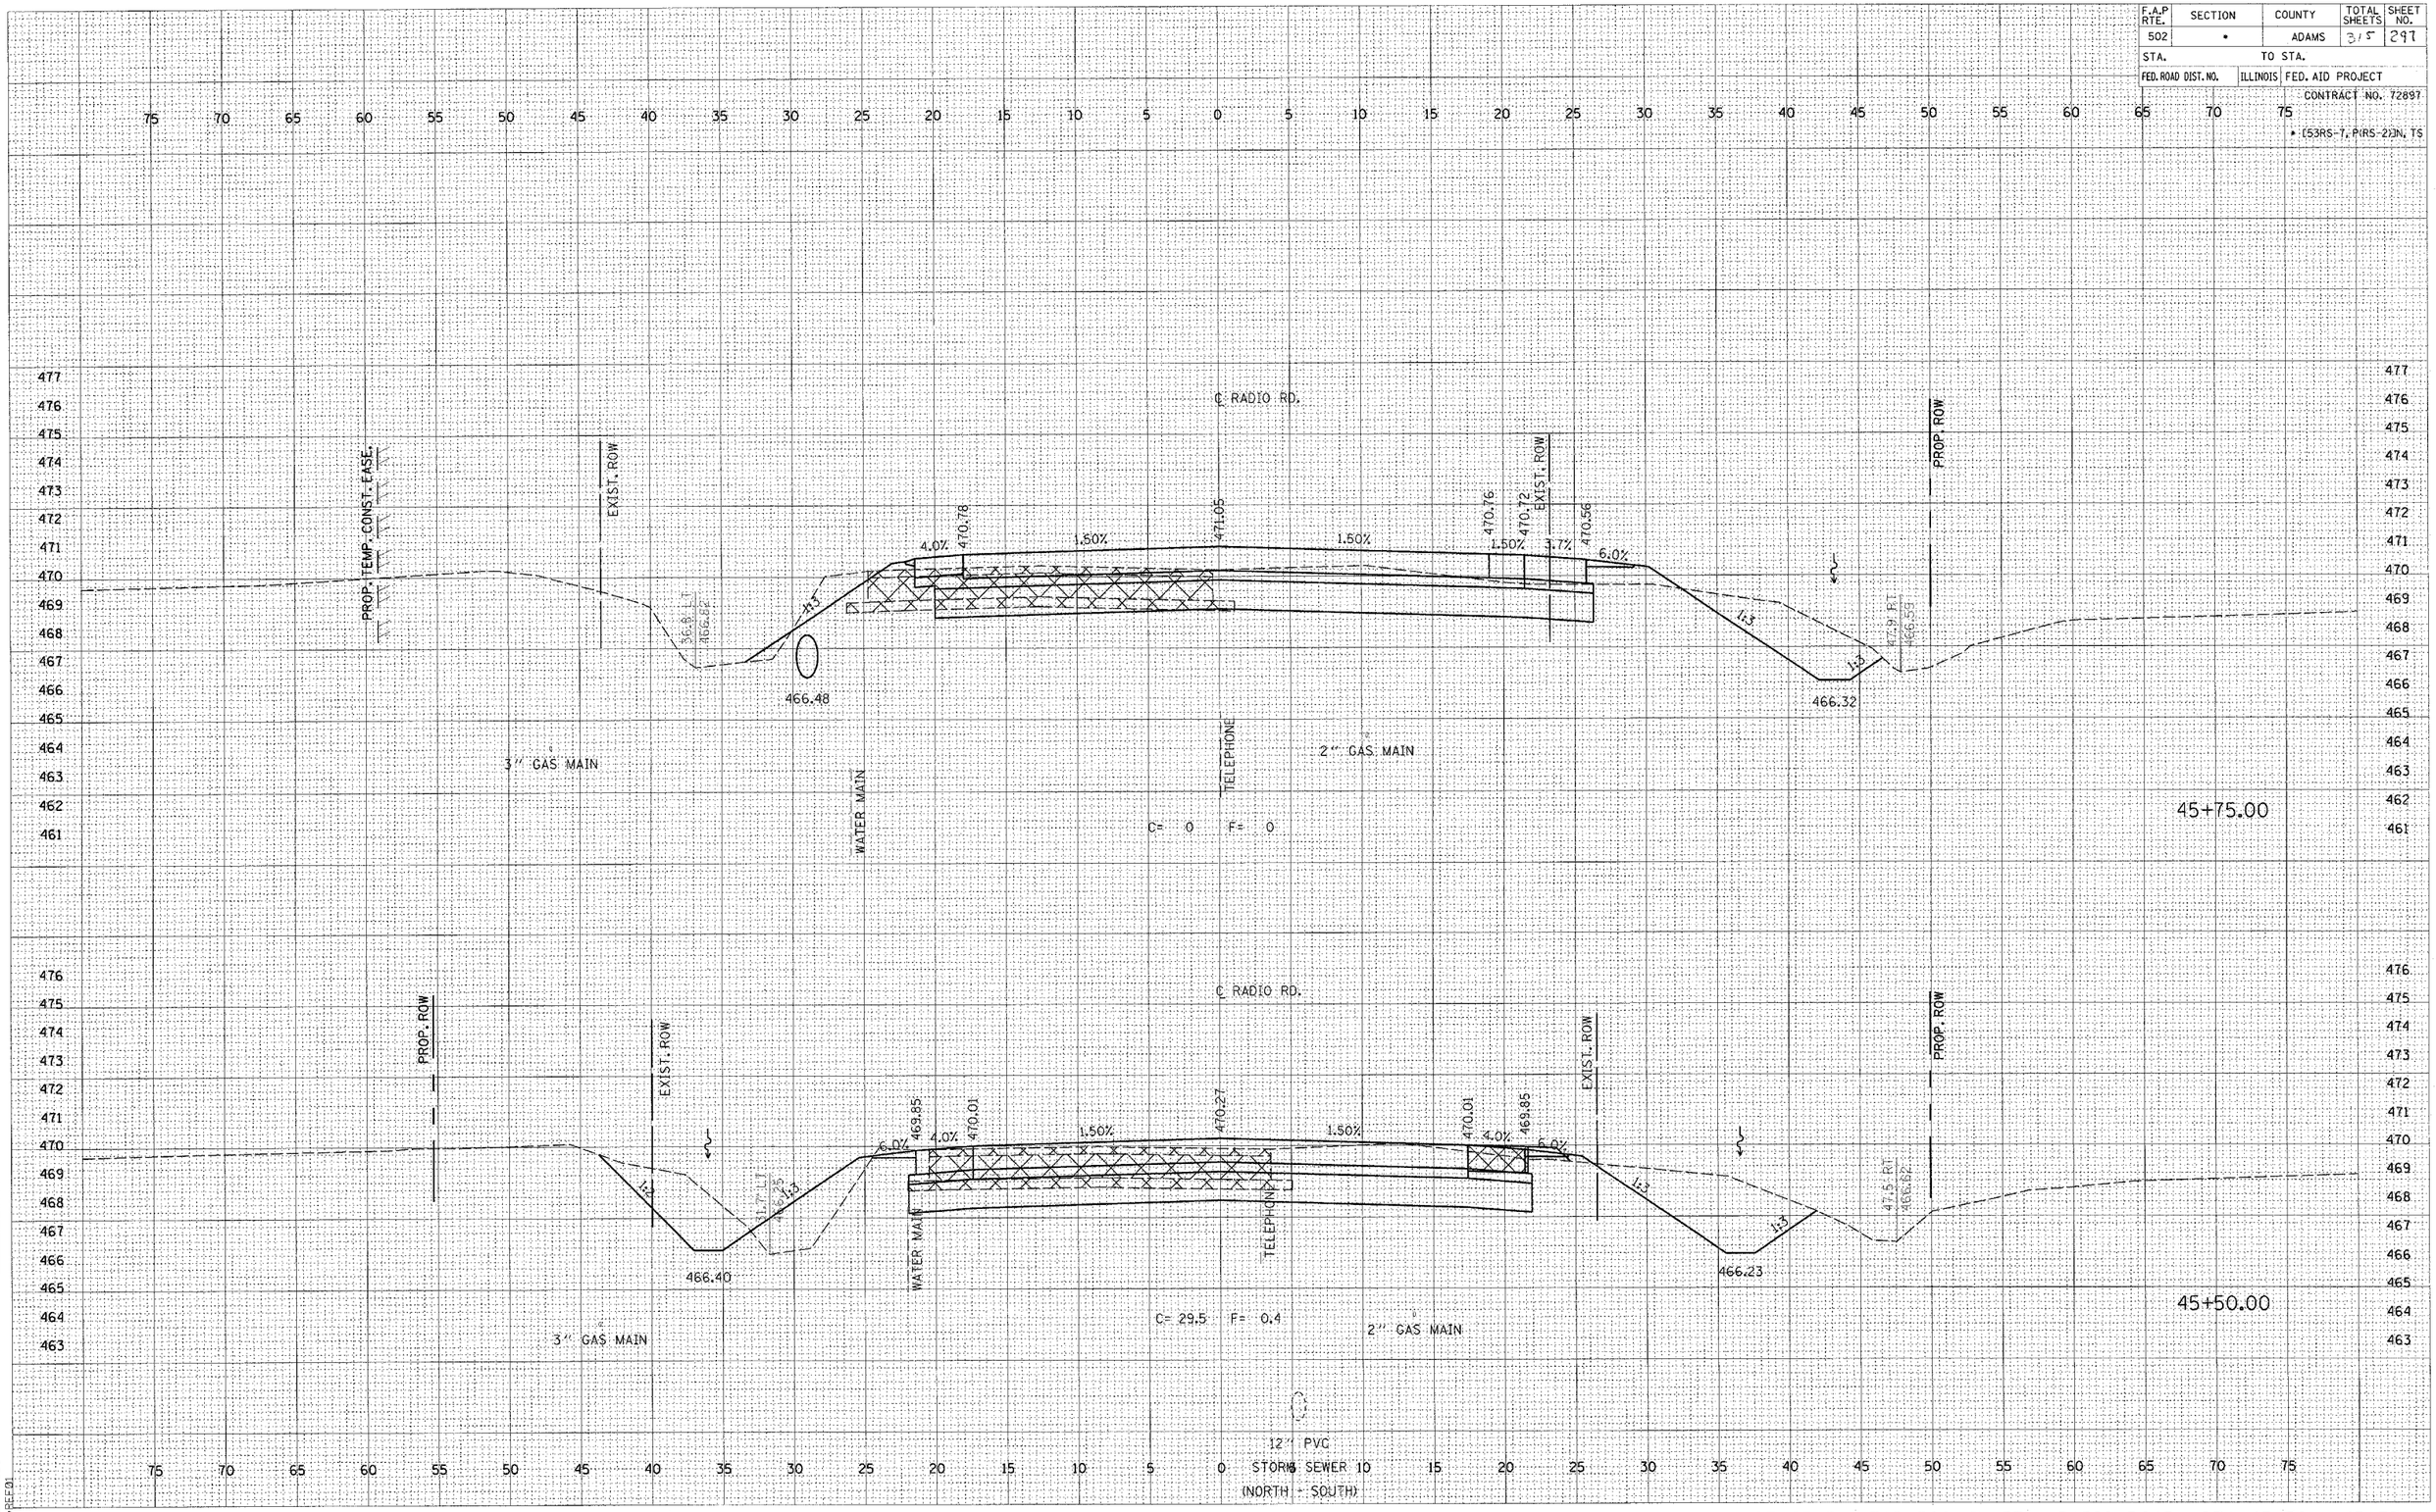

STAGE 5 - FAP 502 (IL 57) - RADIO ROAD STA. 45+50 - 45+75

FINAL SURVEY: NOTE BOOK NO. — SURVEYED / PLOTTED / TEMPLATE / AREAS / AREAS CHECKED

ORIGINAL SURVEY: NOTE BOOK NO. — SURVEYED / PLOTTED / TEMPLATE / AREAS / AREAS CHECKED

c:\projects\d653004\d653004xshts.dg
2/4/2005
•REF01

D6 PROJECT: D653004 FILE: D653004XSHTS.DGN