87270

F.A. RTE.	SECTION	COUNTY	TOTAL SHEETS	SHEET NO.
----	FELL AVENUE	McLEAN	51	40

STA. 10+25.00 TO STA.14+87.24

FED. ROAD DIST. NO. _ | ILLINOIS | FED. AID PROJECT

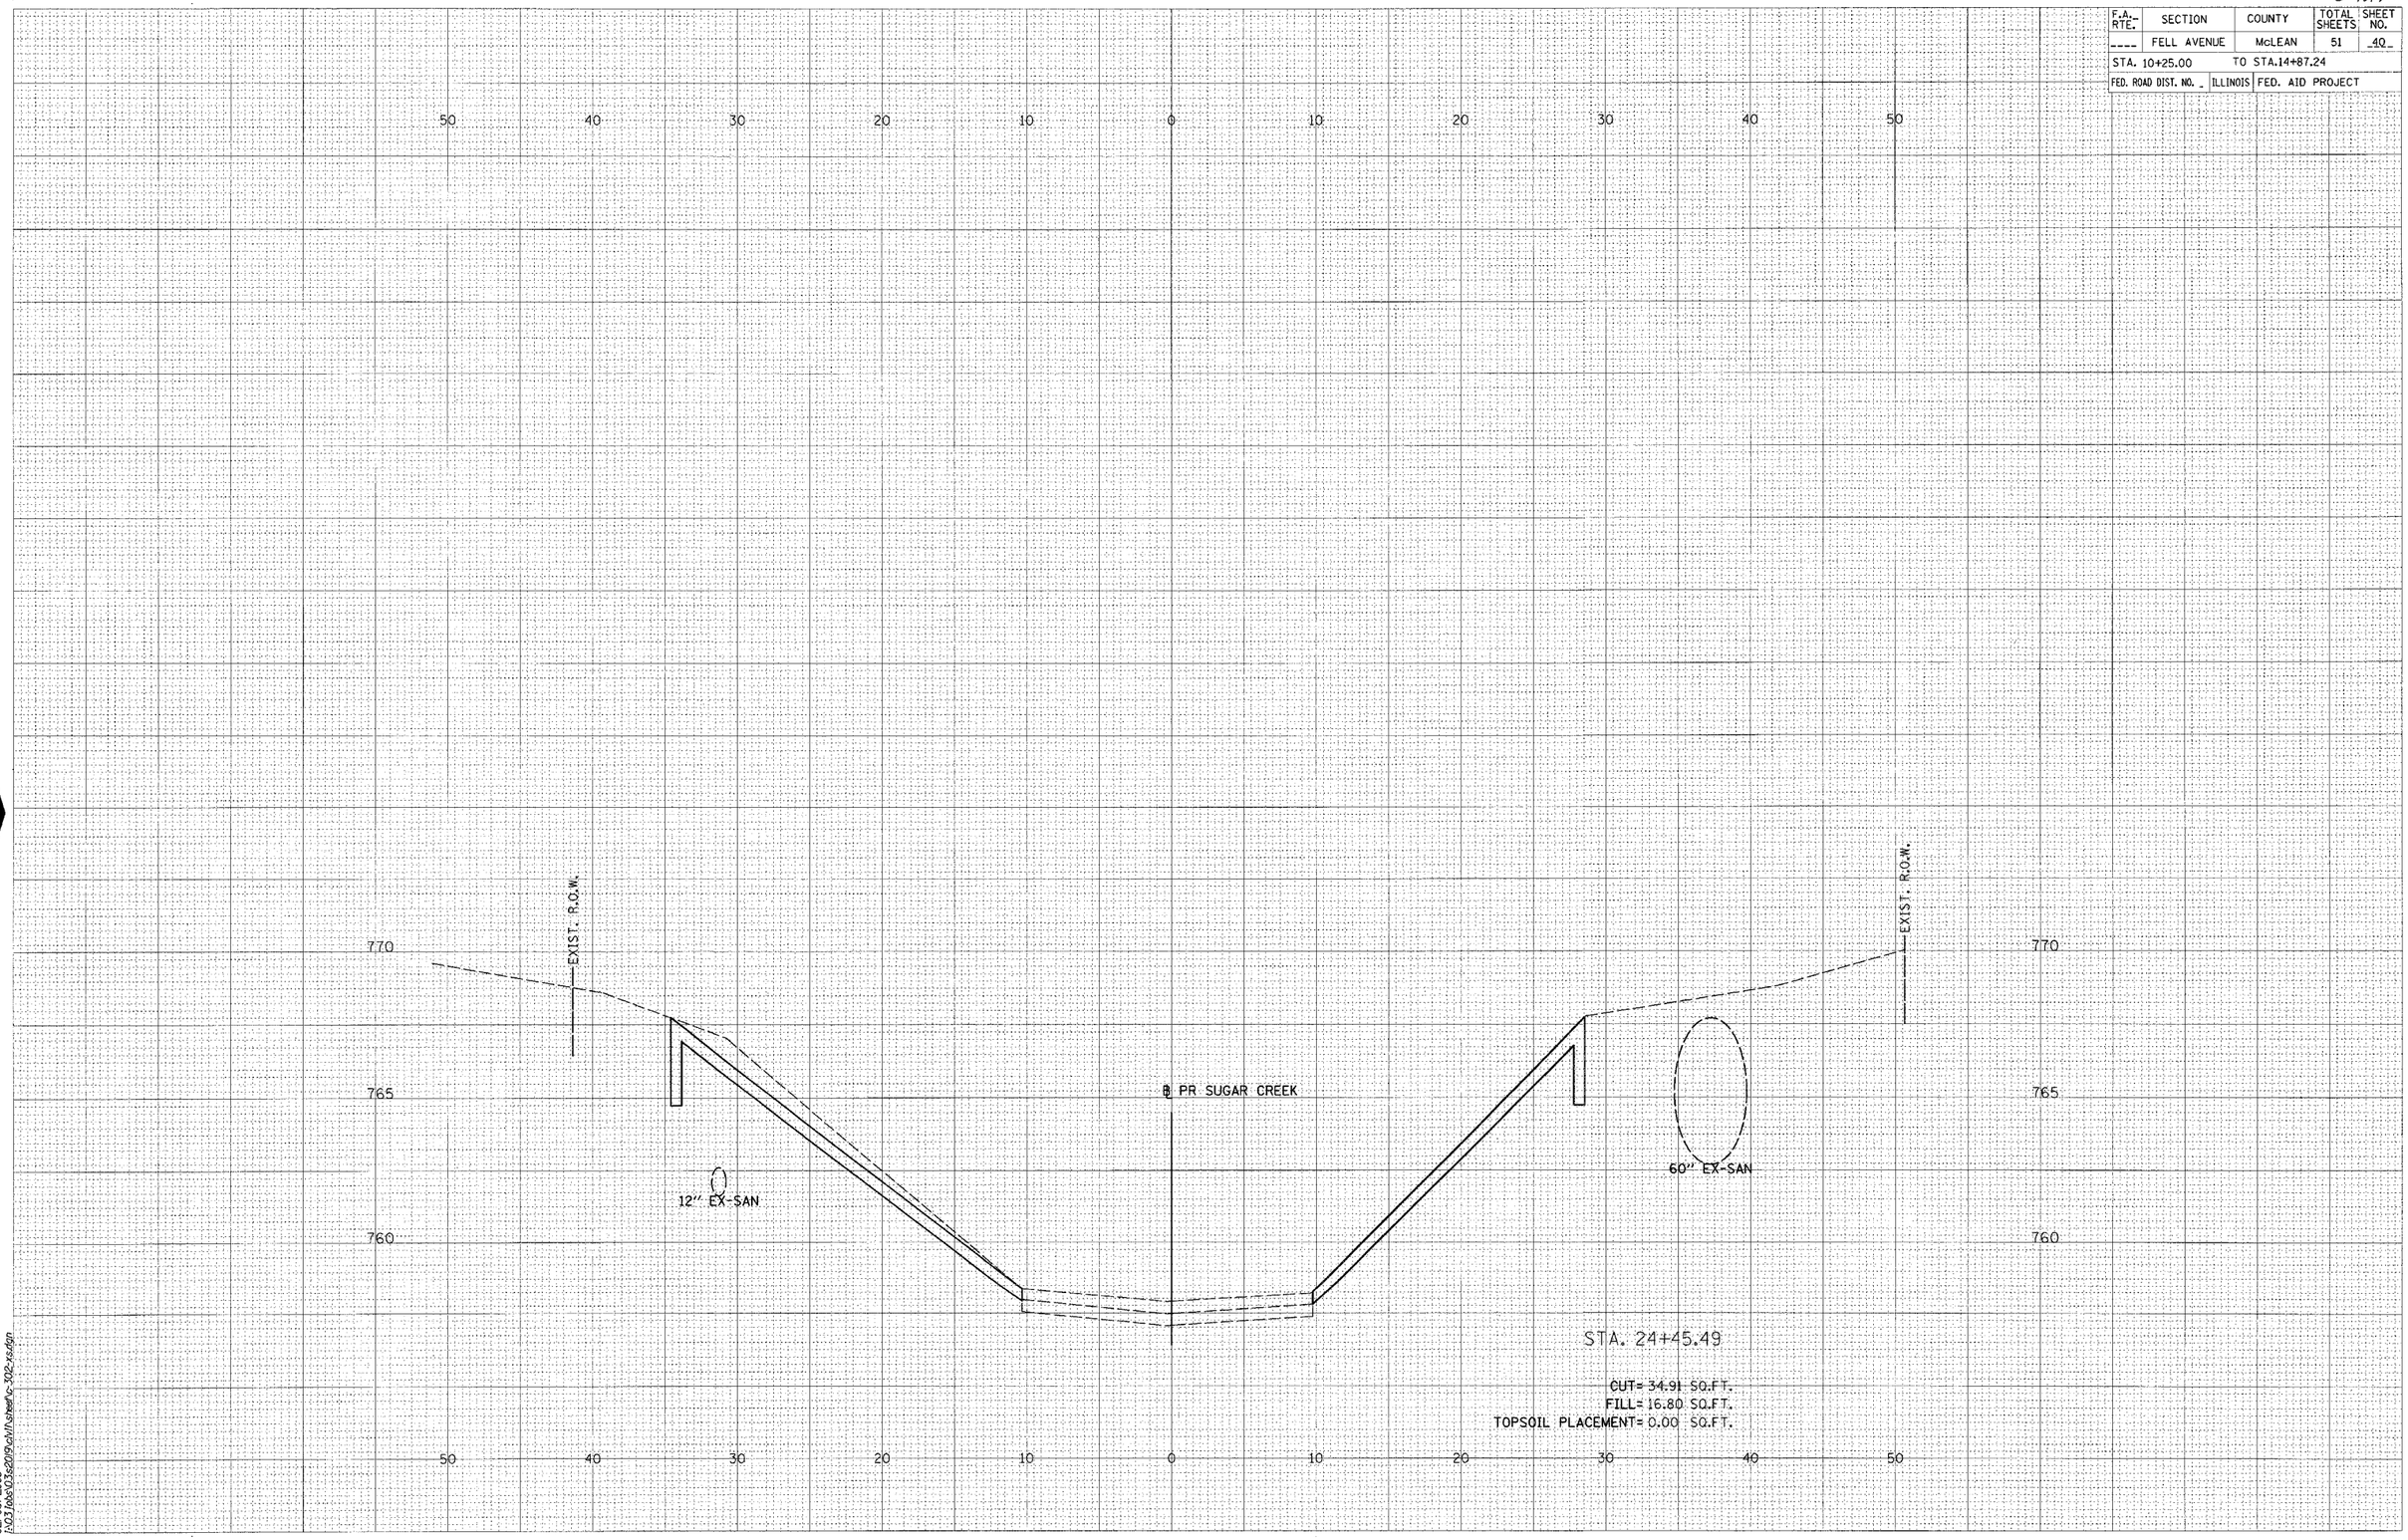

© Copyright Hanson Professional Services Inc. 2005

HANSON

02/03/2005
I:\Jobs\03s2019\civil\sheets\c_302-xs.dgn