CITY OF MACOMB	
EAST GRANT STREET (F.A.U. 6921)	
SECTION 04-00135-00-RS	SH 34 OF 66
PROJECT M-5040 (007)	

CONTRACT NO. 89337

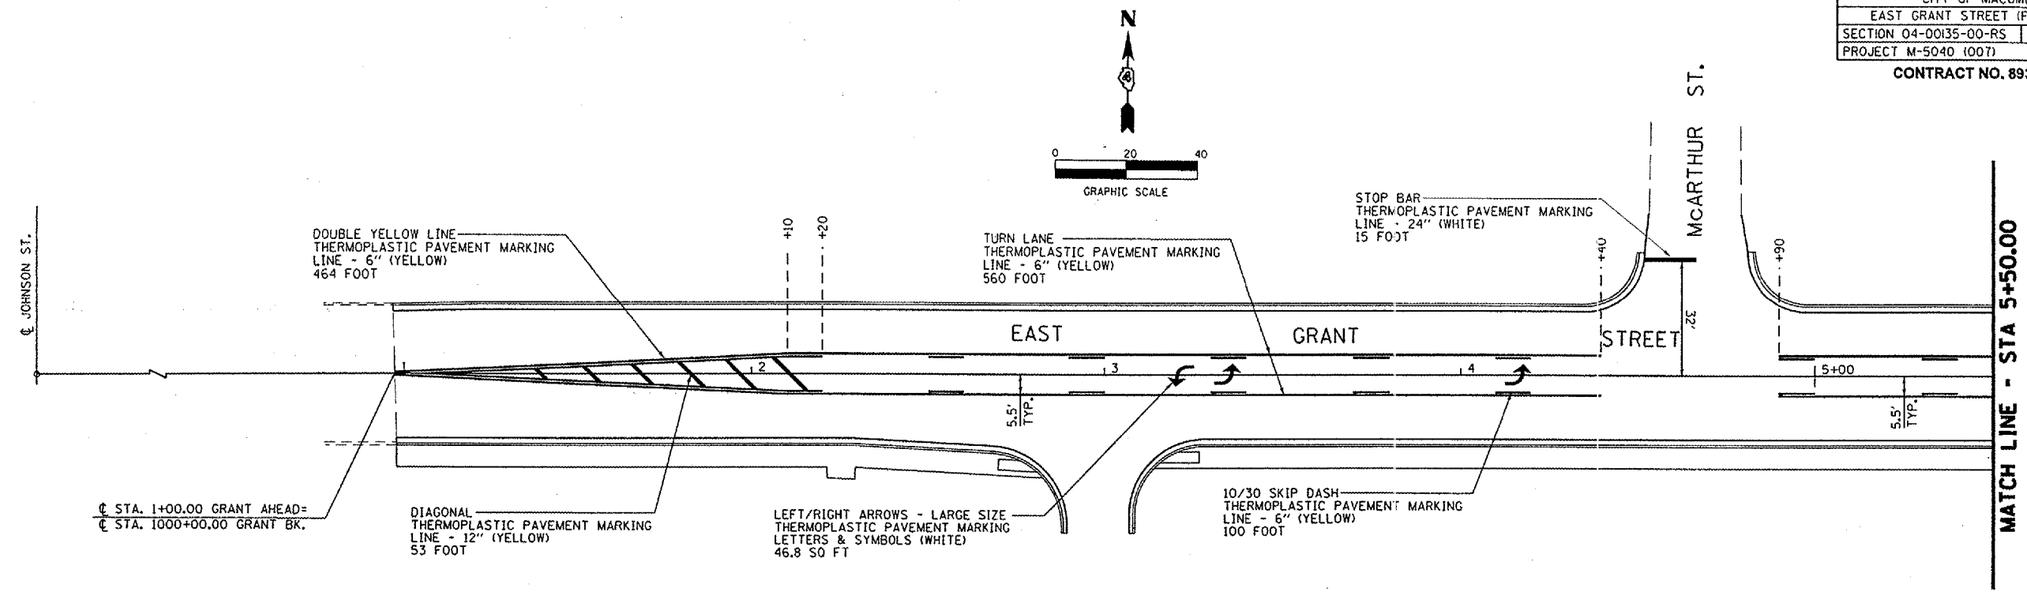

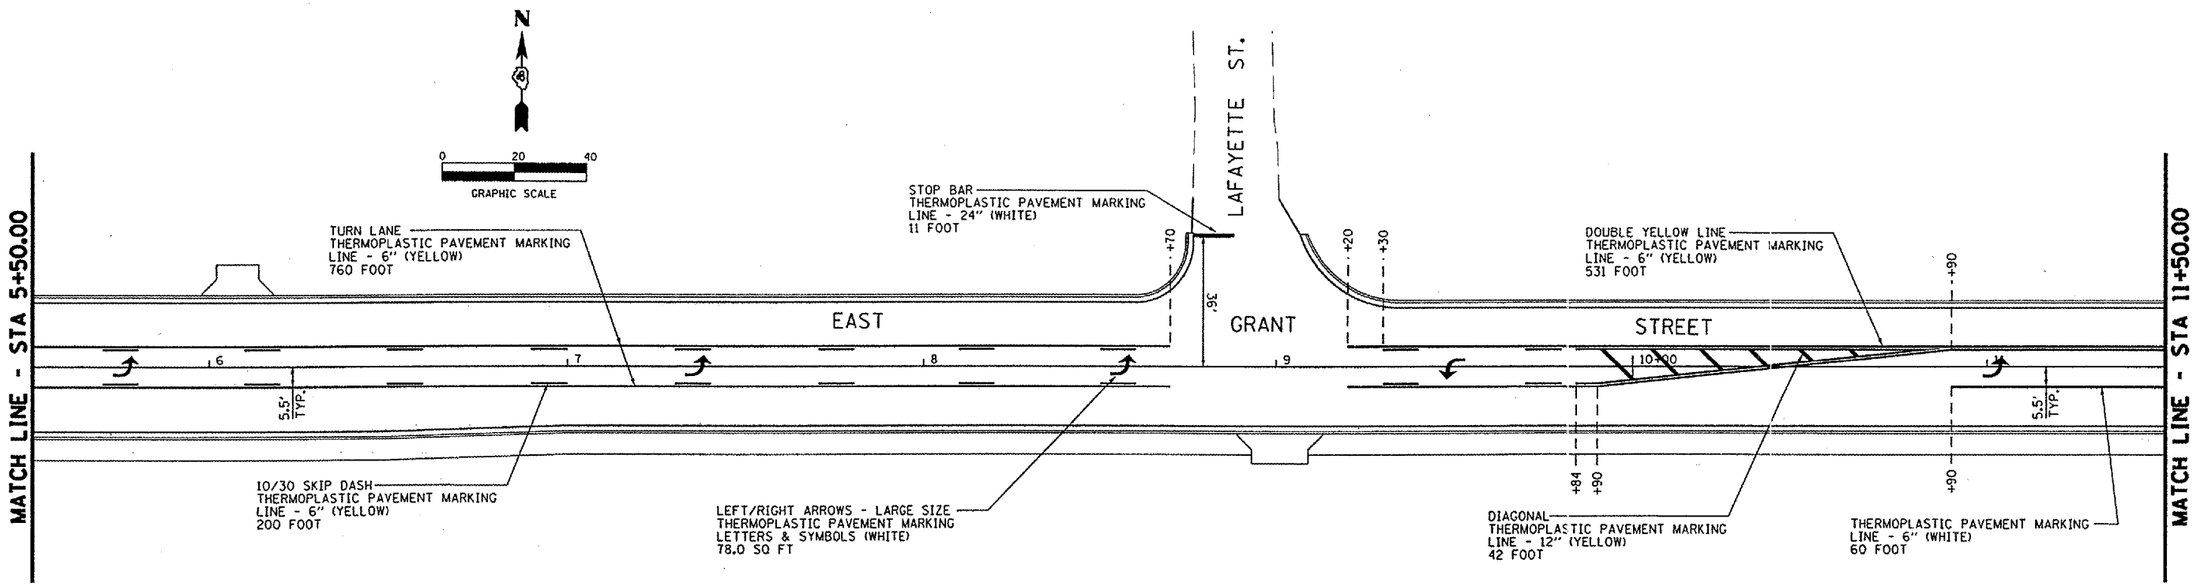

PAVEMENT MARKING PLAN

PLOT DATE = 2/24/2005
FILE NAME = P:\04135\Design\Plans\PavementMarkingSheets.dgn
PLOT SCALE = 42.353 ' / IN.
REFERENCE = REF