CITY OF MACOMB	
EAST GRANT STREET (F.A.U. 6921)	
SECTION 04-00135-00-RS	SH 35 OF 66
PROJECT M-5040 (007)	

CONTRACT NO. 89337

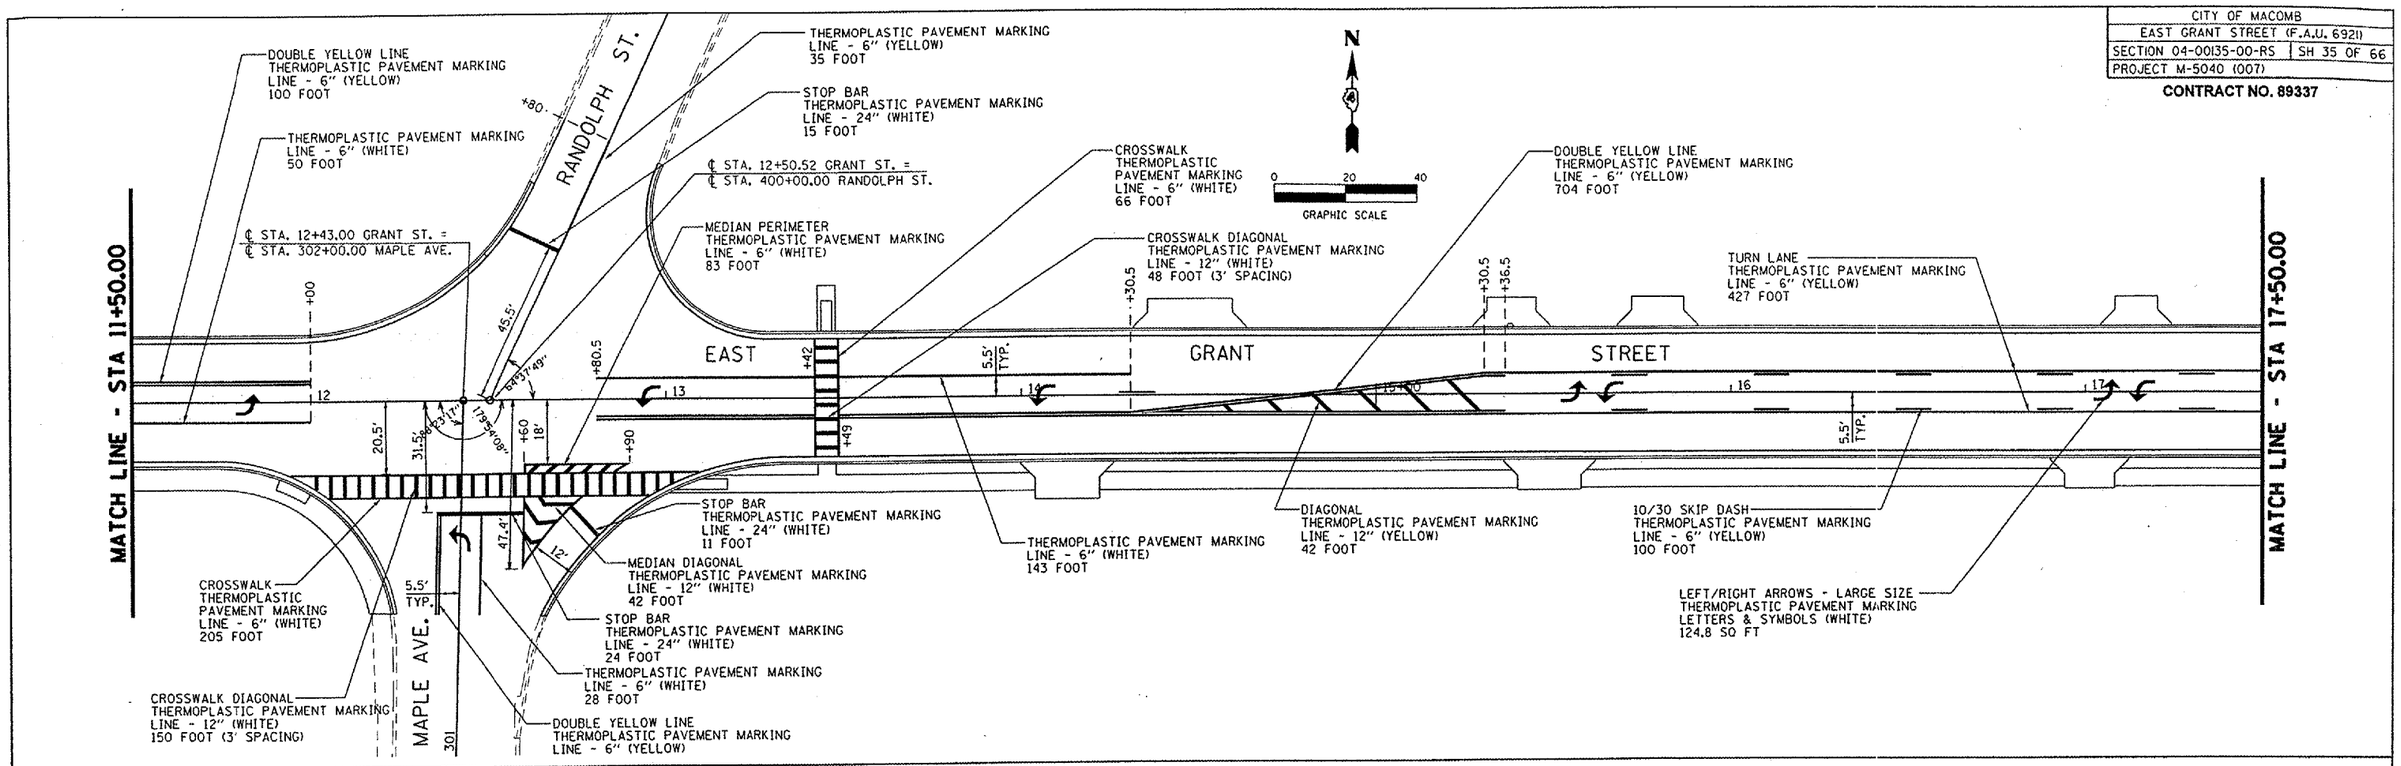

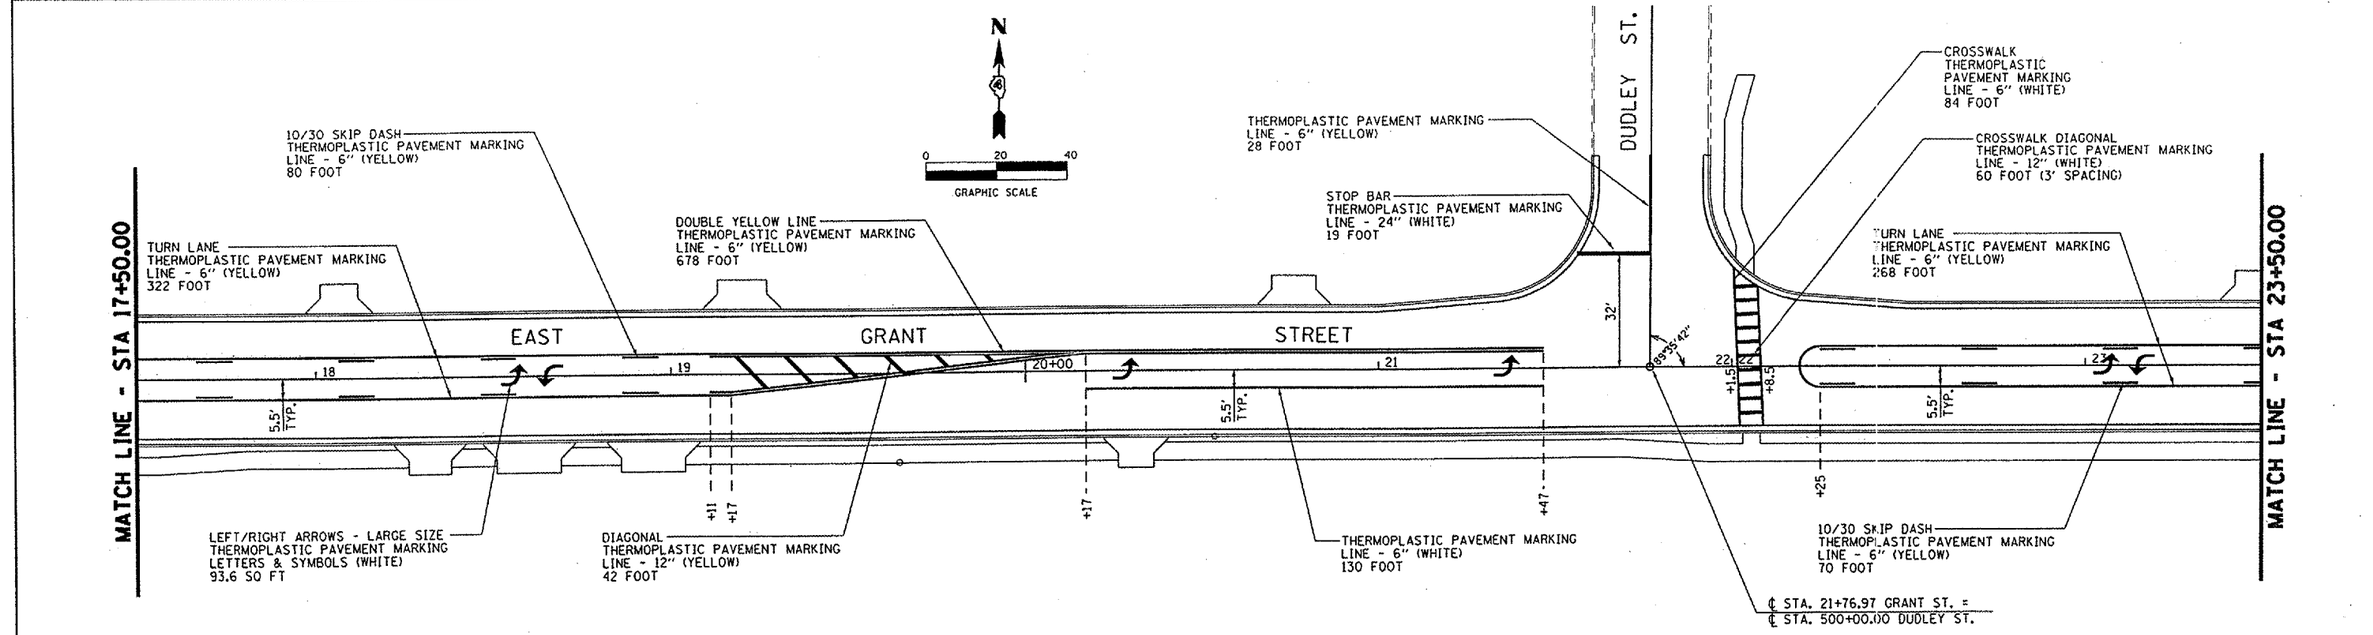

PAVEMENT MARKING PLAN

PLOT DATE = 2/24/2005
FILE NAME = P:\84ei46\Design\Plans\Pavement\MarkingSheets.dgn
PLOT SCALE = 42.253 ' / IN.
REFERENCE = #REF!