CITY OF MACOMB	
EAST GRANT STREET (F.A.U. 6921)	
SECTION 04-00135-00-RS	SH 36 OF 66
PROJECT M-5040 (007)	

CONTRACT NO. 89337

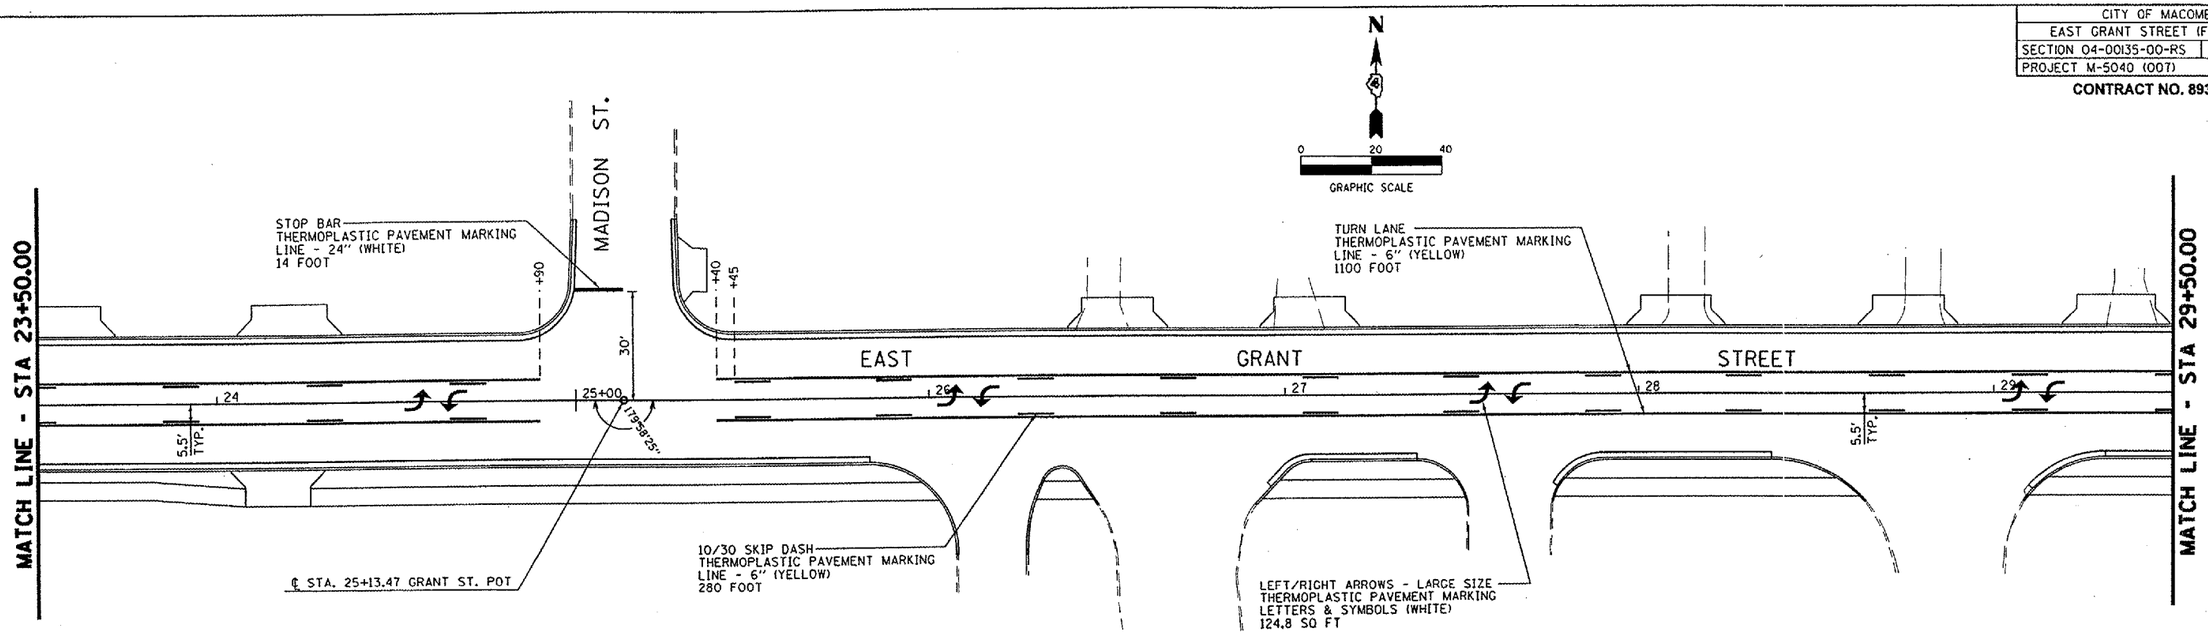

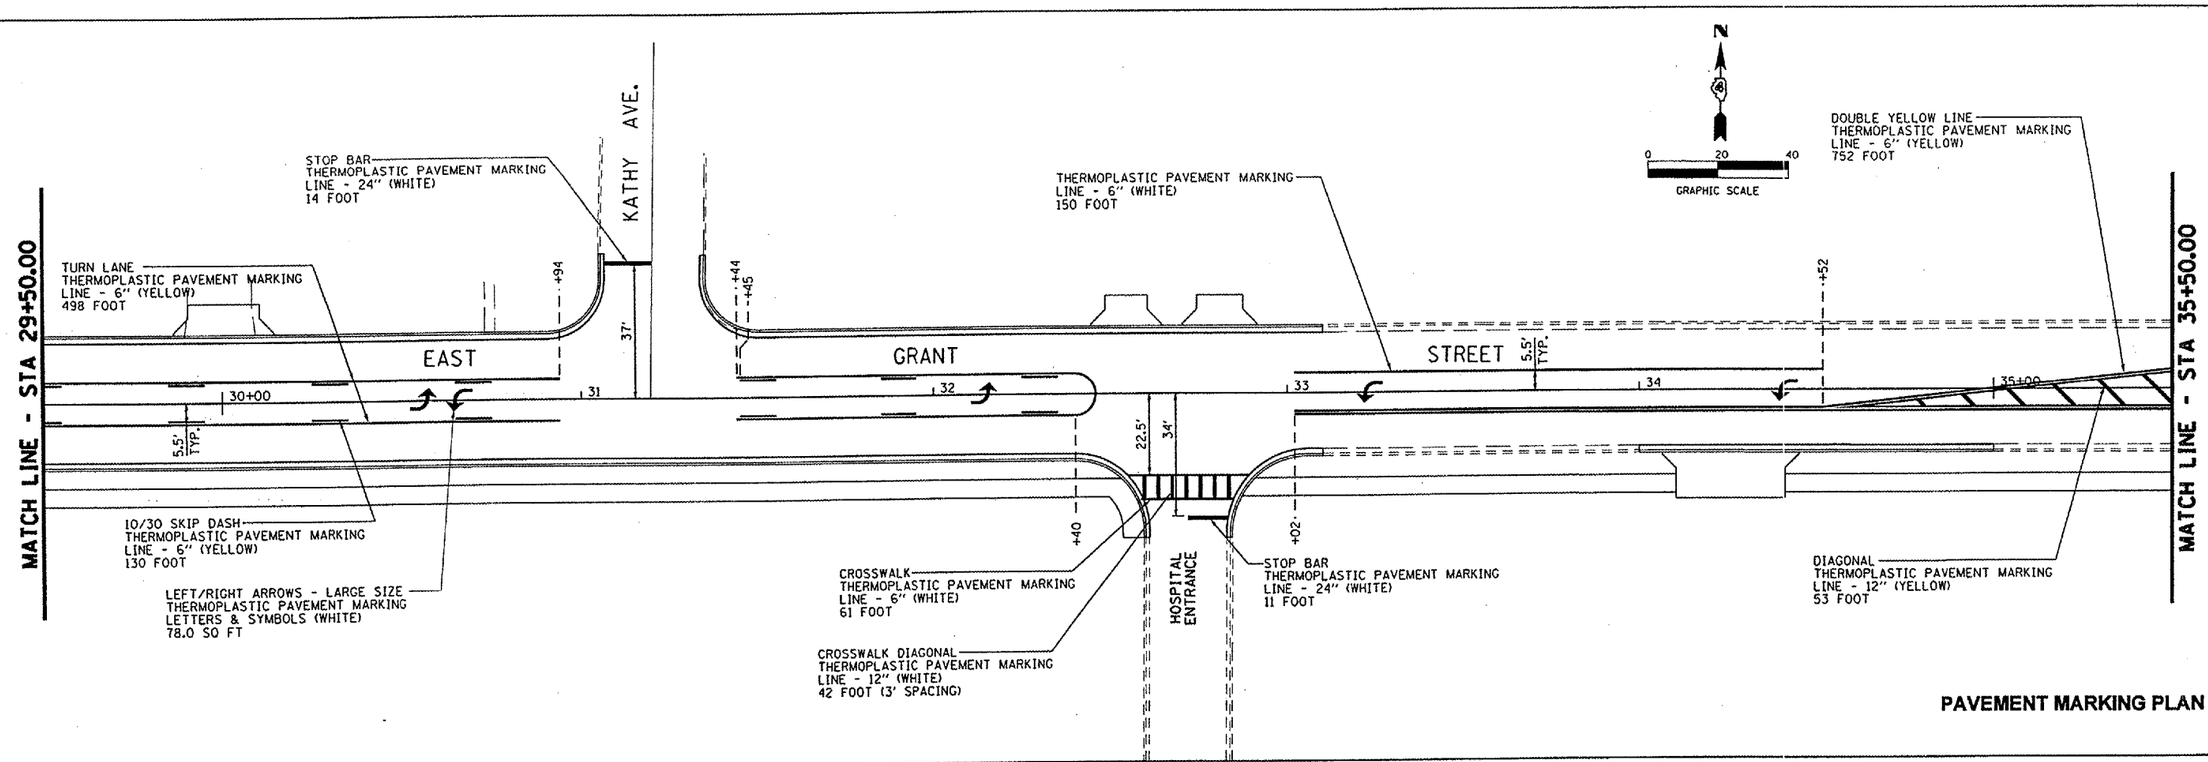

PAVEMENT MARKING PLAN

PLOT DATE : 2/24/2005
FILE NAME : PV9ts4150\Design\Plans\PavementMarkingSheets.dgn
PLOT SCALE : 42.353 ' / IN.
REFERENCE : REF