CONTRACT NO. 98884

F.A.P. RTE.	SECTION	COUNTY	TOTAL SHEETS	SHEET NO.
726	130 I-2,TS	WILLIAMSON	90	23
STA.		TO STA.		
FED. ROAD DIST. NO.	ILLINOIS	FED. AID PROJECT		

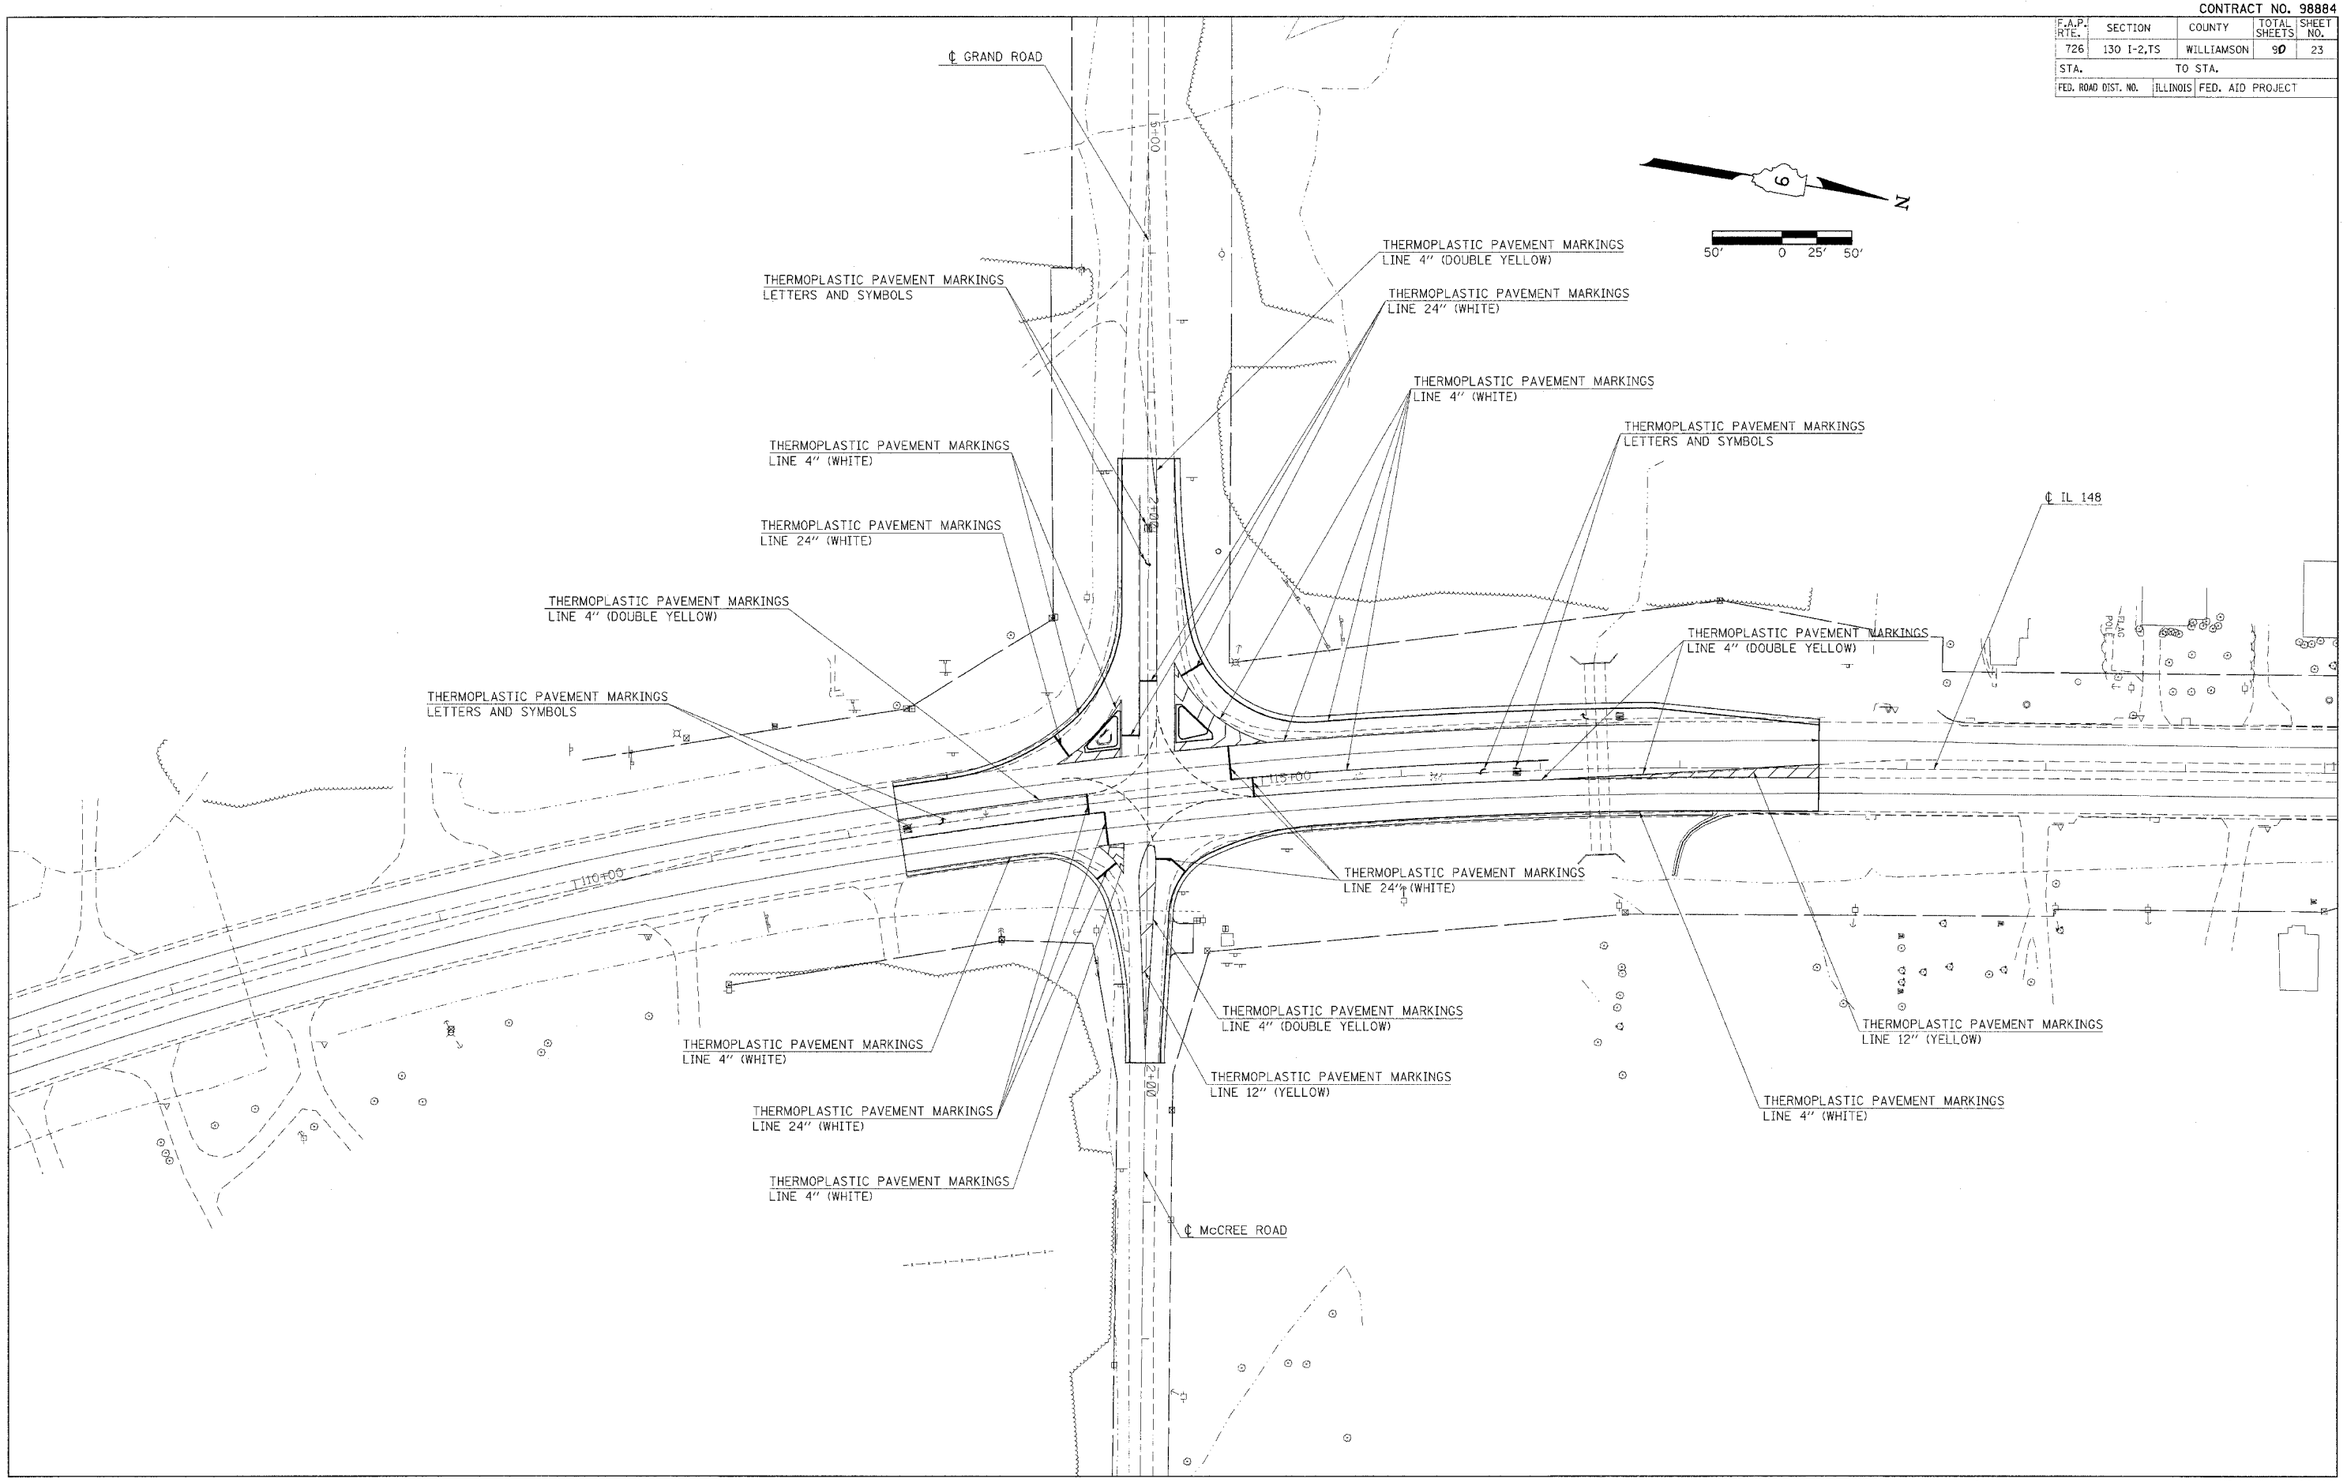

PLOT DATE = $DATE$
FILE NAME = $FILE$
PLOT SCALE = $SCALE$
REFERENCE = REF

PAVEMENT MARKINGS