83740

| FAU RTE | SECTION | COUNTY | TOTAL SHEETS | SHEET NO. |
|---|---|---|---|---|
| 1247 | 00-00084-00-RS | LAKE | 39 | 34 |
| F.H.W.A. REG. | ILLINOIS | PROJECT M-8003 (147) | | |

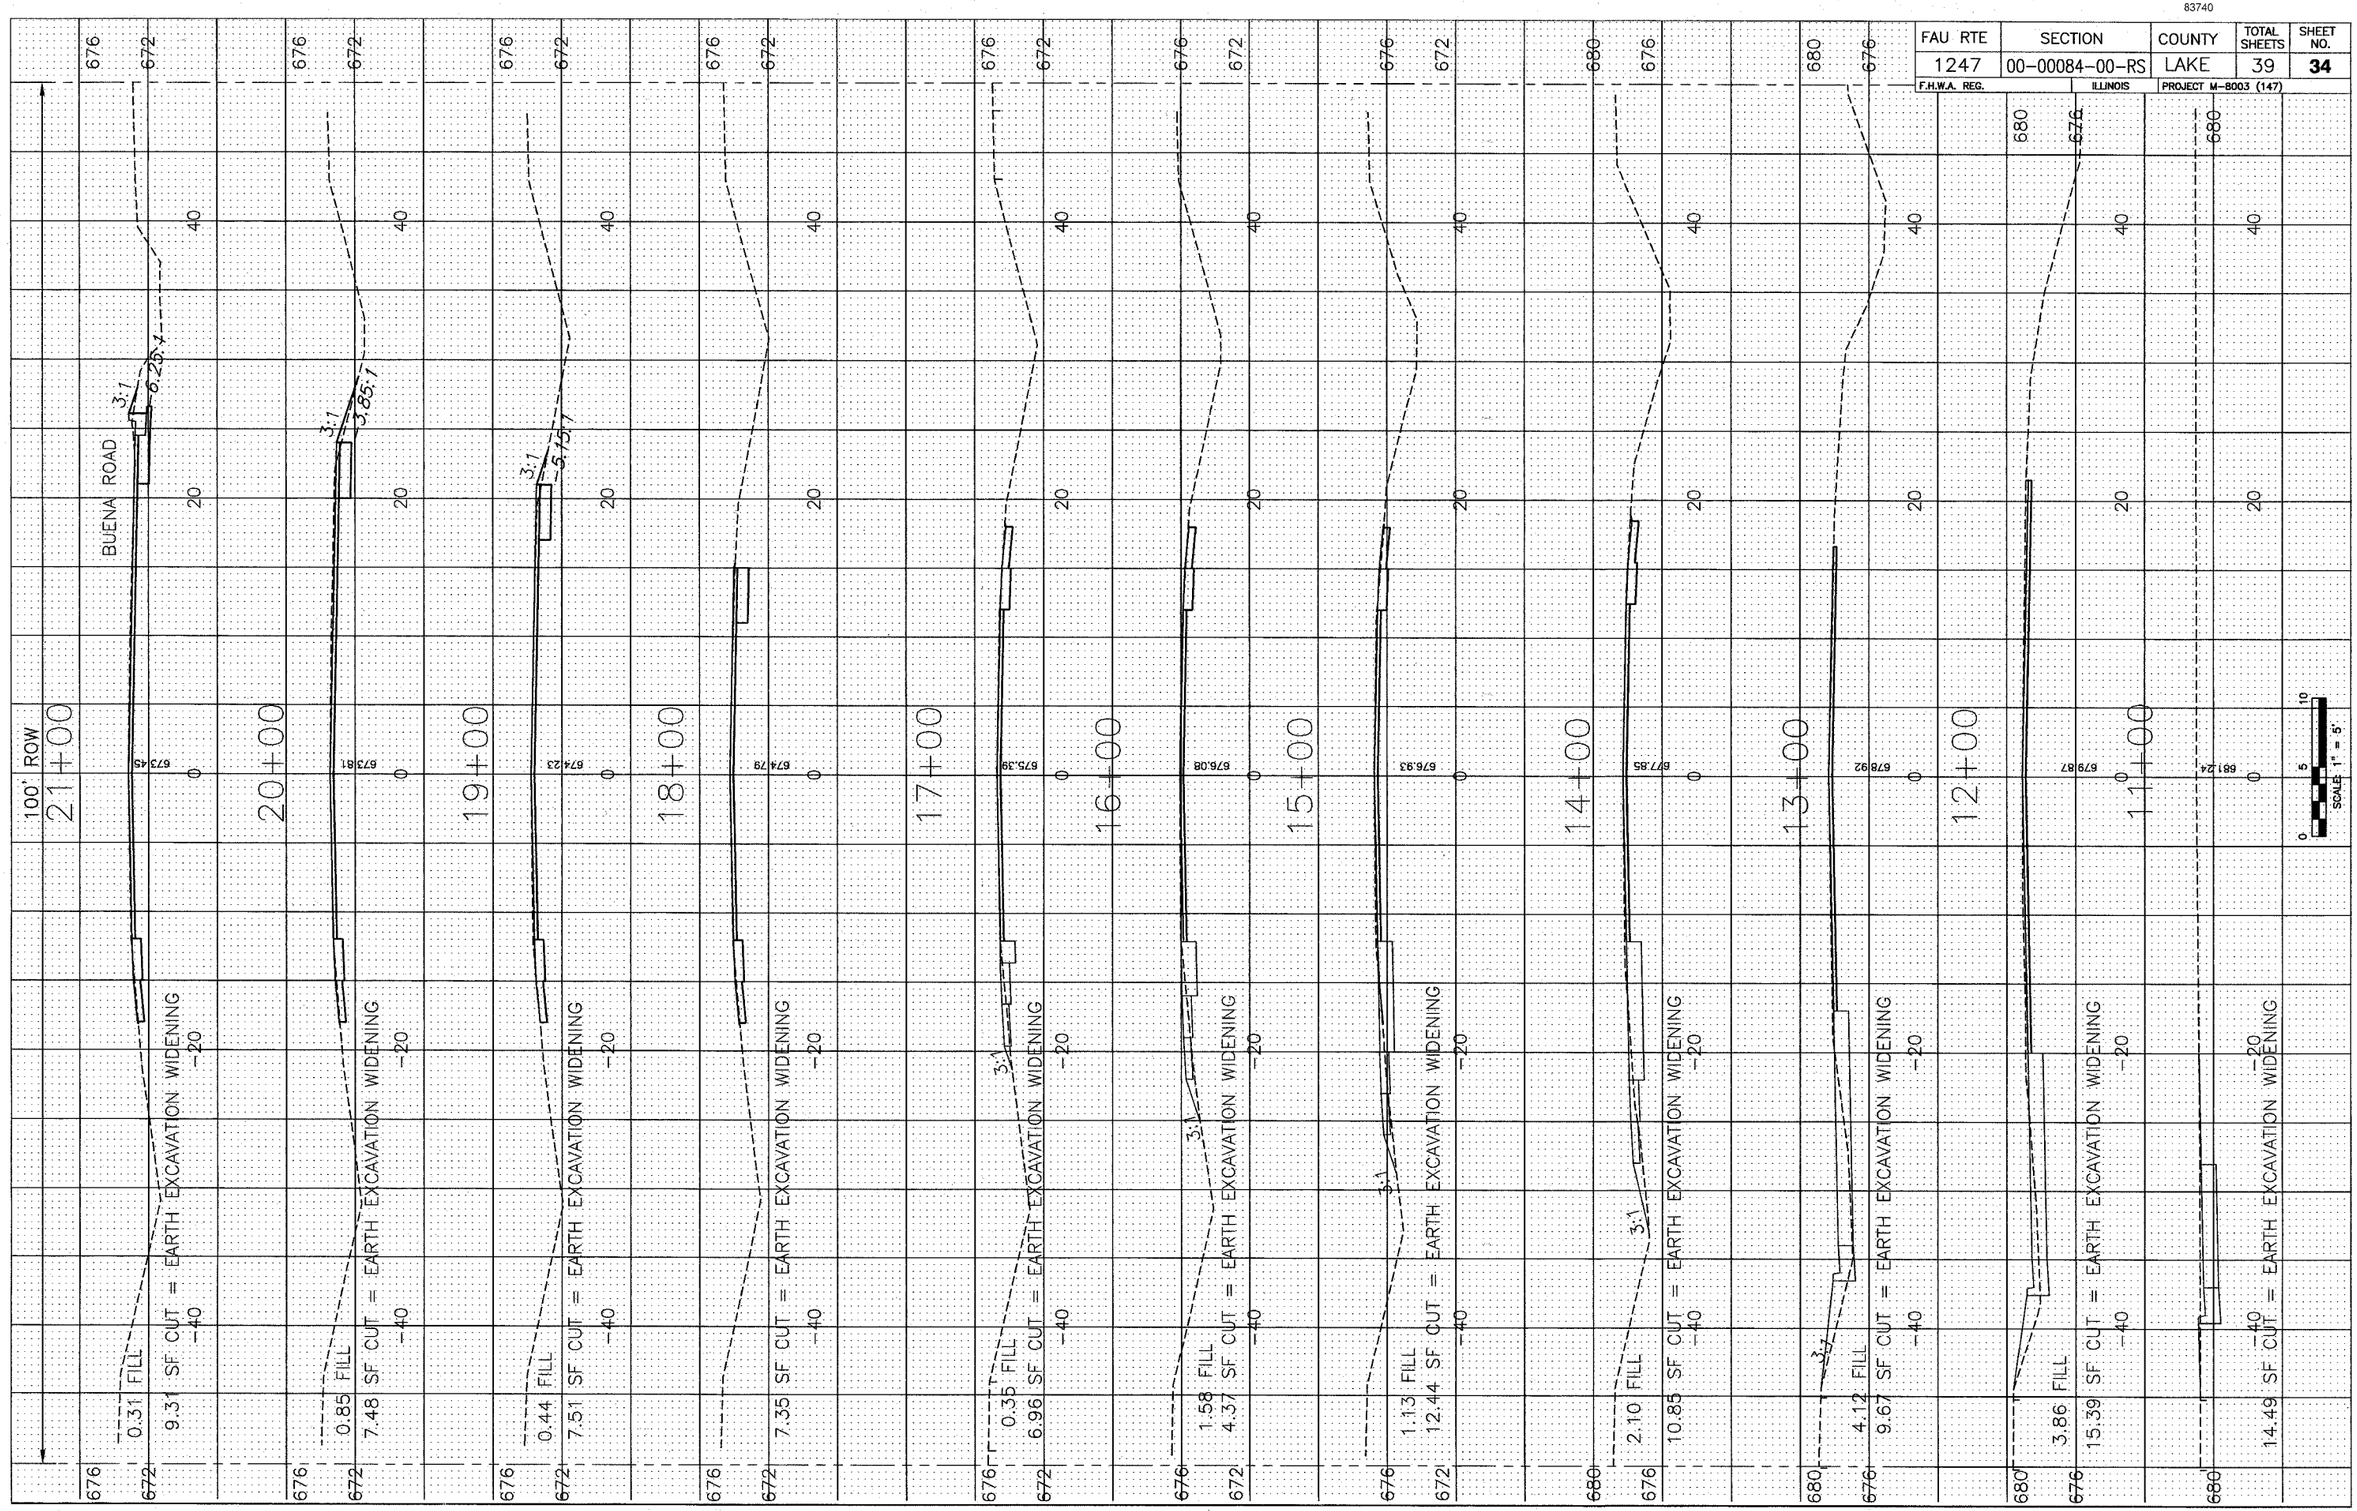


| REVISIONS | | |
|---|---|---|
| NO. | ITEM | DATE |
| | | |
| | | |
| | | |
| | | |

| | |
|---|---|
| SCALE: | 1' = 5' HORZ. & VERT. |
| DRAWN BY: | WS |
| CHECKED BY: | CAM |
| DATE: | 1-23-04 |

McCLURE ENGINEERING ASSOCIATES, INC.
2728 Grand Ave. Waukegan, IL 60085
TEL 847-336-7100 FAX 847-336-7155
EMAIL wk@mcclureengineering.com
Design Firm License: Illinois #184-000816
Copyright 2004 by
McClure Engineering Associates, Inc.

# CROSS SECTION SHEET

## WESTLEIGH ROAD IMPROVEMENTS

THE CITY OF LAKE FOREST JOB NUMBER: 02-08-02-007 LAKE COUNTY, ILLINOIS

M:\dwg\LF\Westleigh\WEST-XSEC.dwg 03/27/2002 09:25:34 AM CST

SHEET NO. 34 of 39