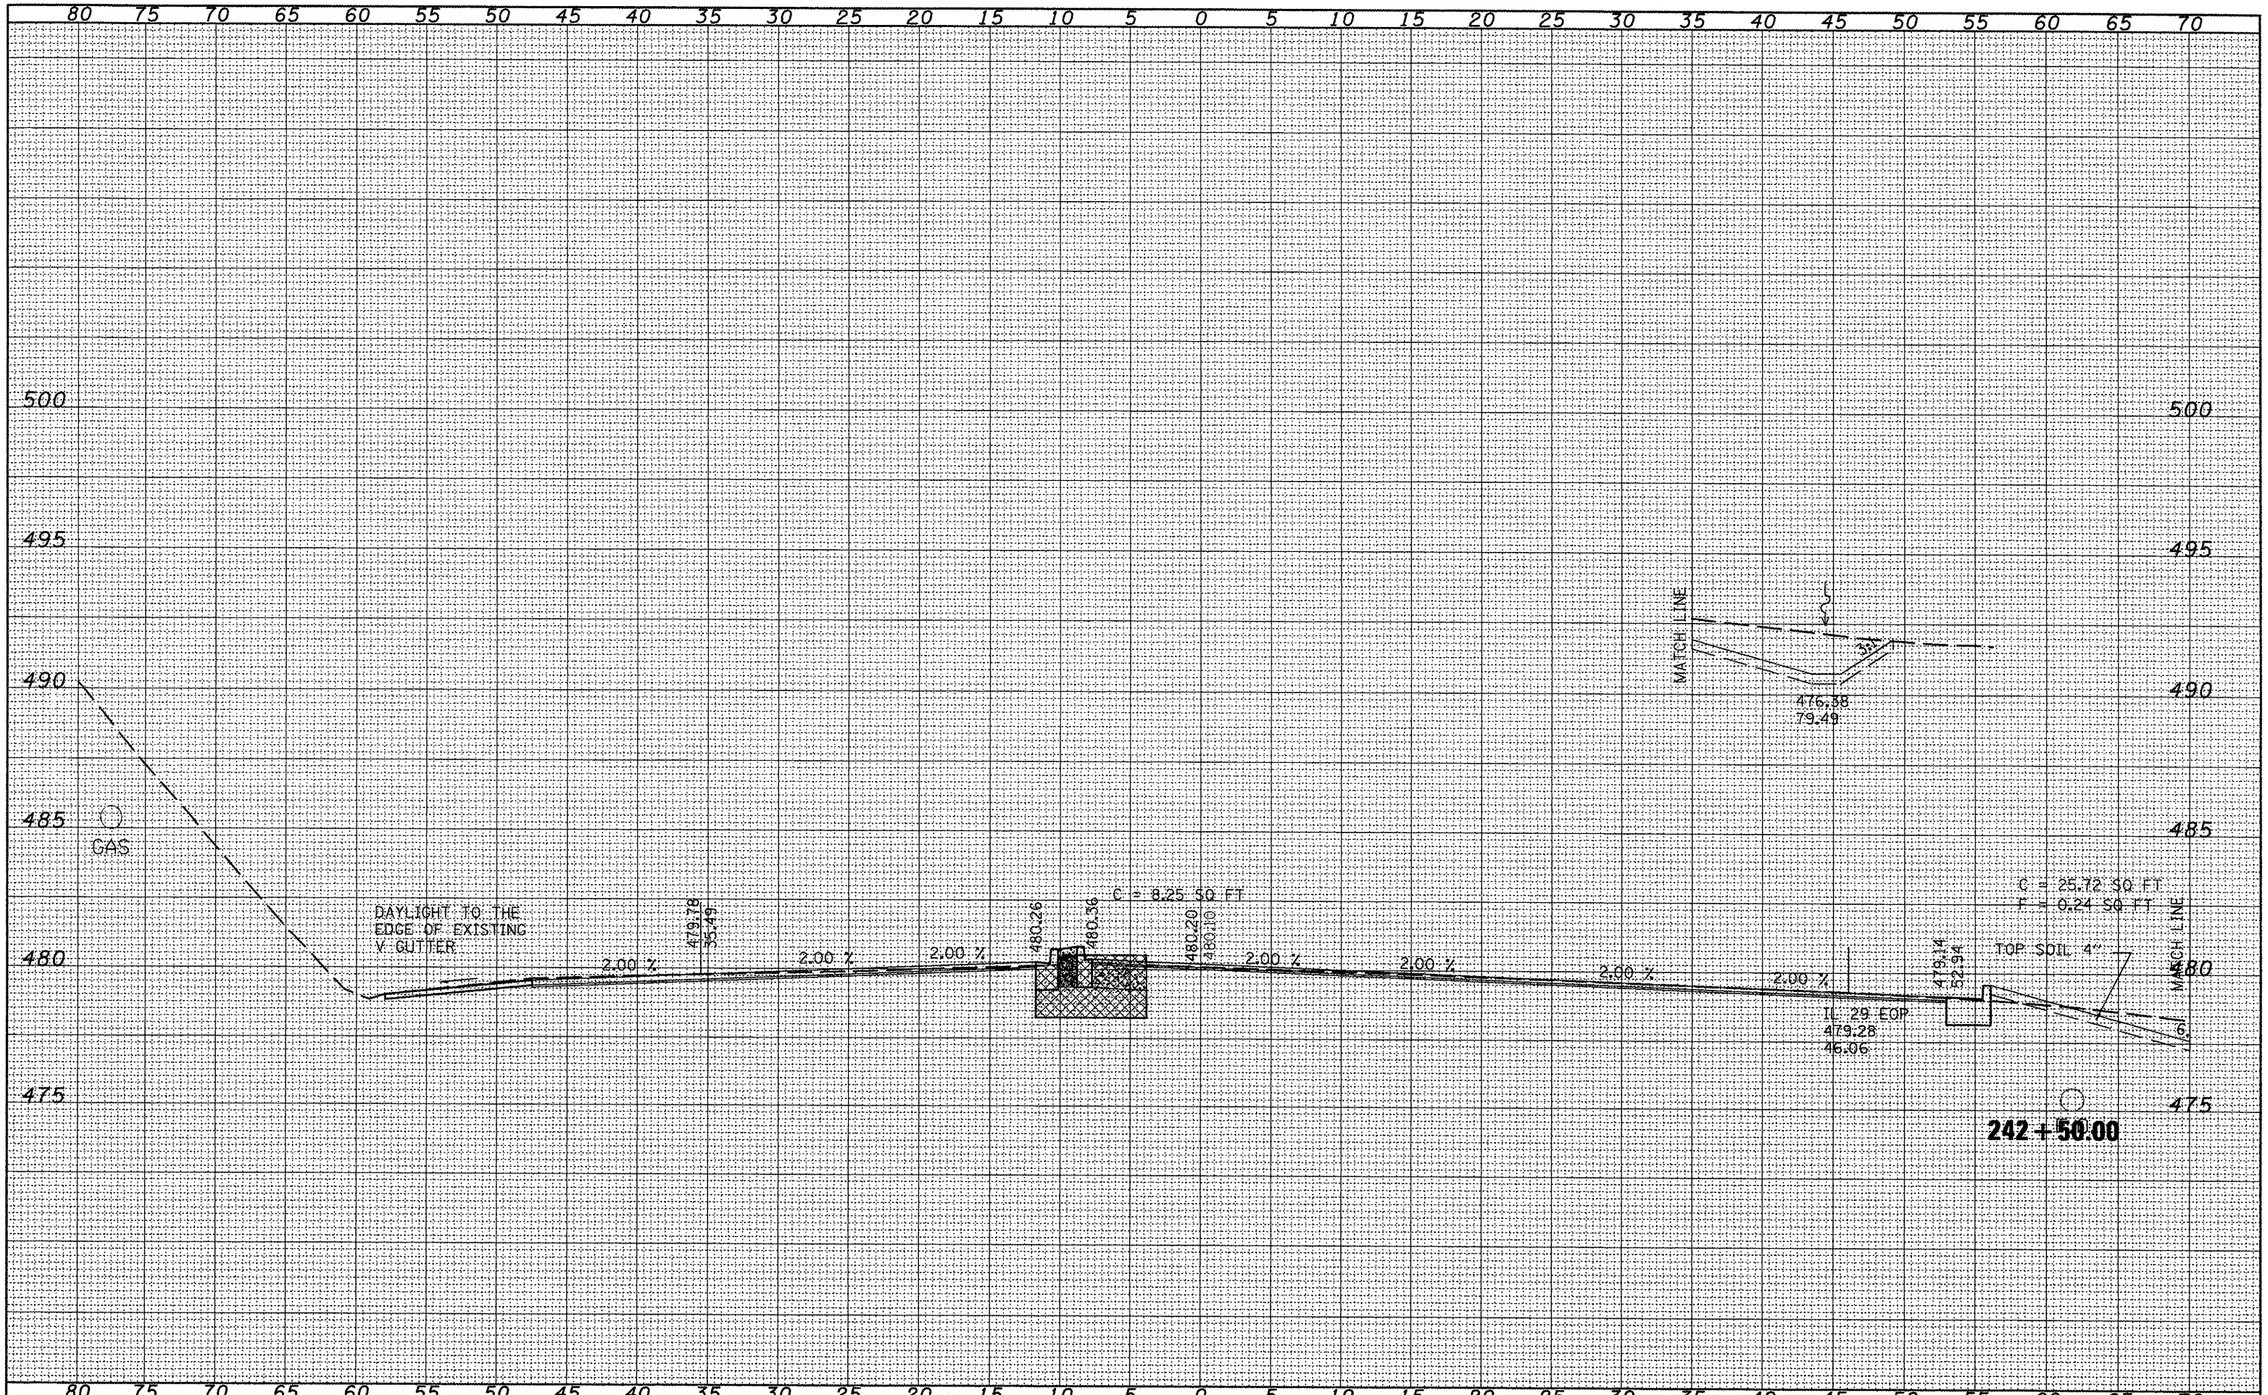

FILE NAME = X-Sec sheet.dgn	USER NAME = lababidism	DESIGNED -	REVISED -
		DRAWN -	REVISED -
	PLOT SCALE = 10.0000 ' / IN.	CHECKED -	REVISED -
	PLOT DATE = 3/25/2010	DATE -	REVISED -

STATE OF ILLINOIS
DEPARTMENT OF TRANSPORTATION

CROSS SECTIONS FOR
IL 29

SCALE: | SHEET NO. OF SHEETS | STA. 242+50.00 TO STA. 242+50.00

F.A.P RTE.	SECTION	COUNTY	TOTAL SHEETS	SHEET NO.
669	(11)RS-9,L-2,N,TS-4	TAZEWELL	102	58

CONTRACT NO. 68590

ILLINOIS FED. AID PROJECT

SURVEY: | NOTE BOOK NO. | PLOTTED | TEMPLATE | AREAS | AREAS CHECKED

JOINT: | NOTE BOOK NO. | PLOTTED | TEMPLATE | AREAS | AREAS CHECKED