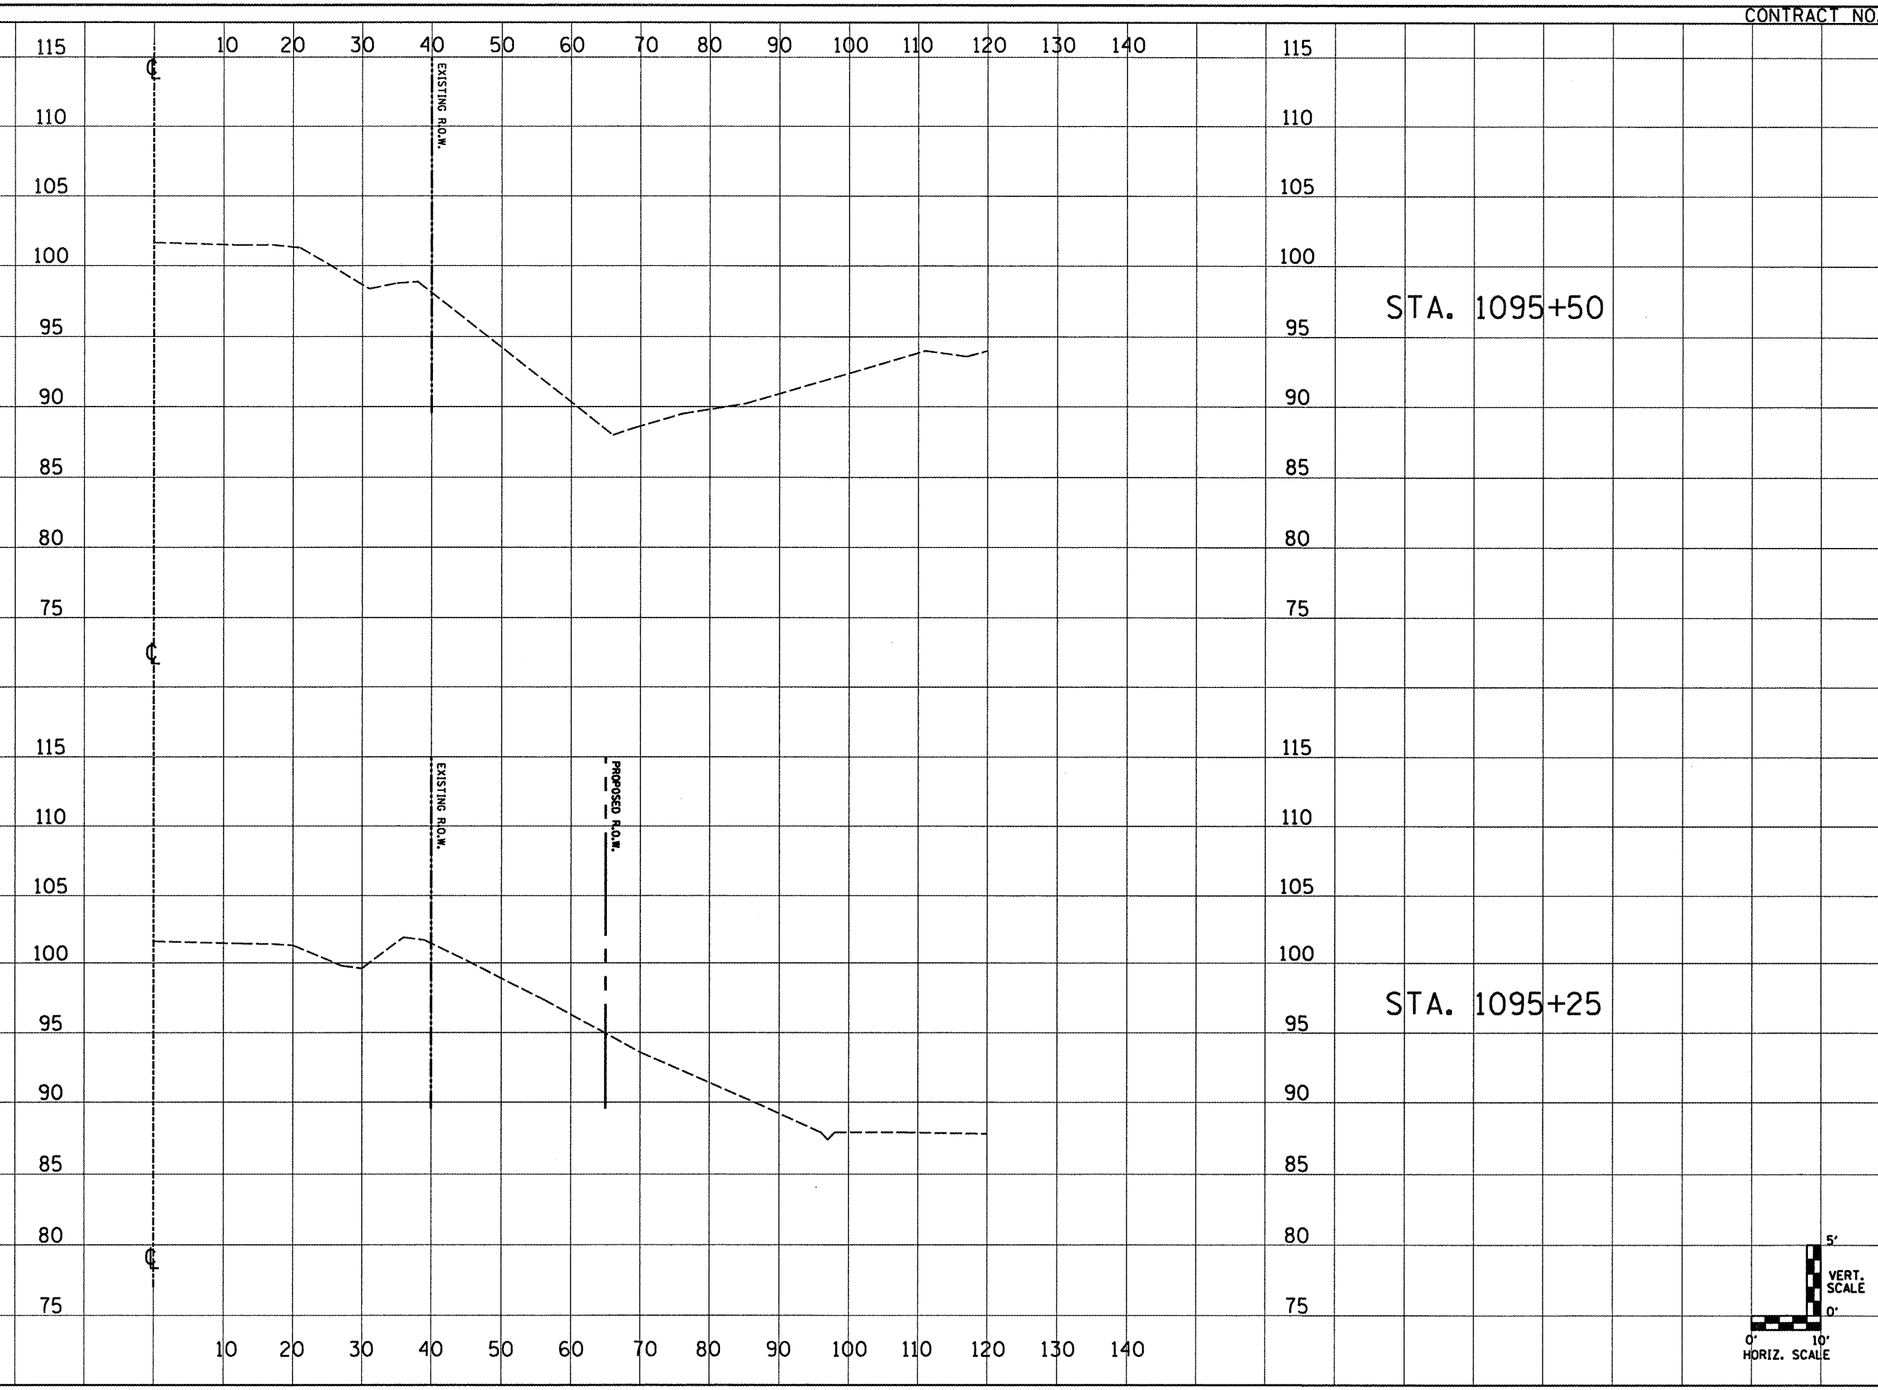

FINAL SURVEY		BY	DATE
NOTE BOOK	SURVEYED		
	PLOTTED		
	TEMPLATE		
	AREAS		
NO.	AREAS CHECKED		

ORIGINAL SURVEY		BY	DATE
NOTE BOOK	SURVEYED		
	PLOTTED		
	TEMPLATE		
	AREAS		
NO.	AREAS CHECKED		

FILE NAME = D468704-sht-plan.dgn	USER NAME = K.KILMAN	DESIGNED - ---	REVISED - ---
		DRAWN - KKK	REVISED - ---
	PLOT SCALE = 20.0000 ' / IN.	CHECKED - ---	REVISED - ---
	PLOT DATE = 4/8/2010	DATE - --------	REVISED - ---

STATE OF ILLINOIS
DEPARTMENT OF TRANSPORTATION

CROSS SECTIONS
IL 17 – LOCATION 2

SCALE: 1"=10'H/5'V | SHEET NO. OF SHEETS | STA.

F.A.P. RTE.	SECTION	COUNTY	TOTAL SHEETS	SHEET NO.
639	(125)I-1	MERCER	33	27
		CONTRACT NO. 68929		

FED. ROAD DIST. NO. _ | ILLINOIS | FED. AID PROJECT