LOCATION 3 072–0009 – PLAN VIEW INFORMATION ONLY

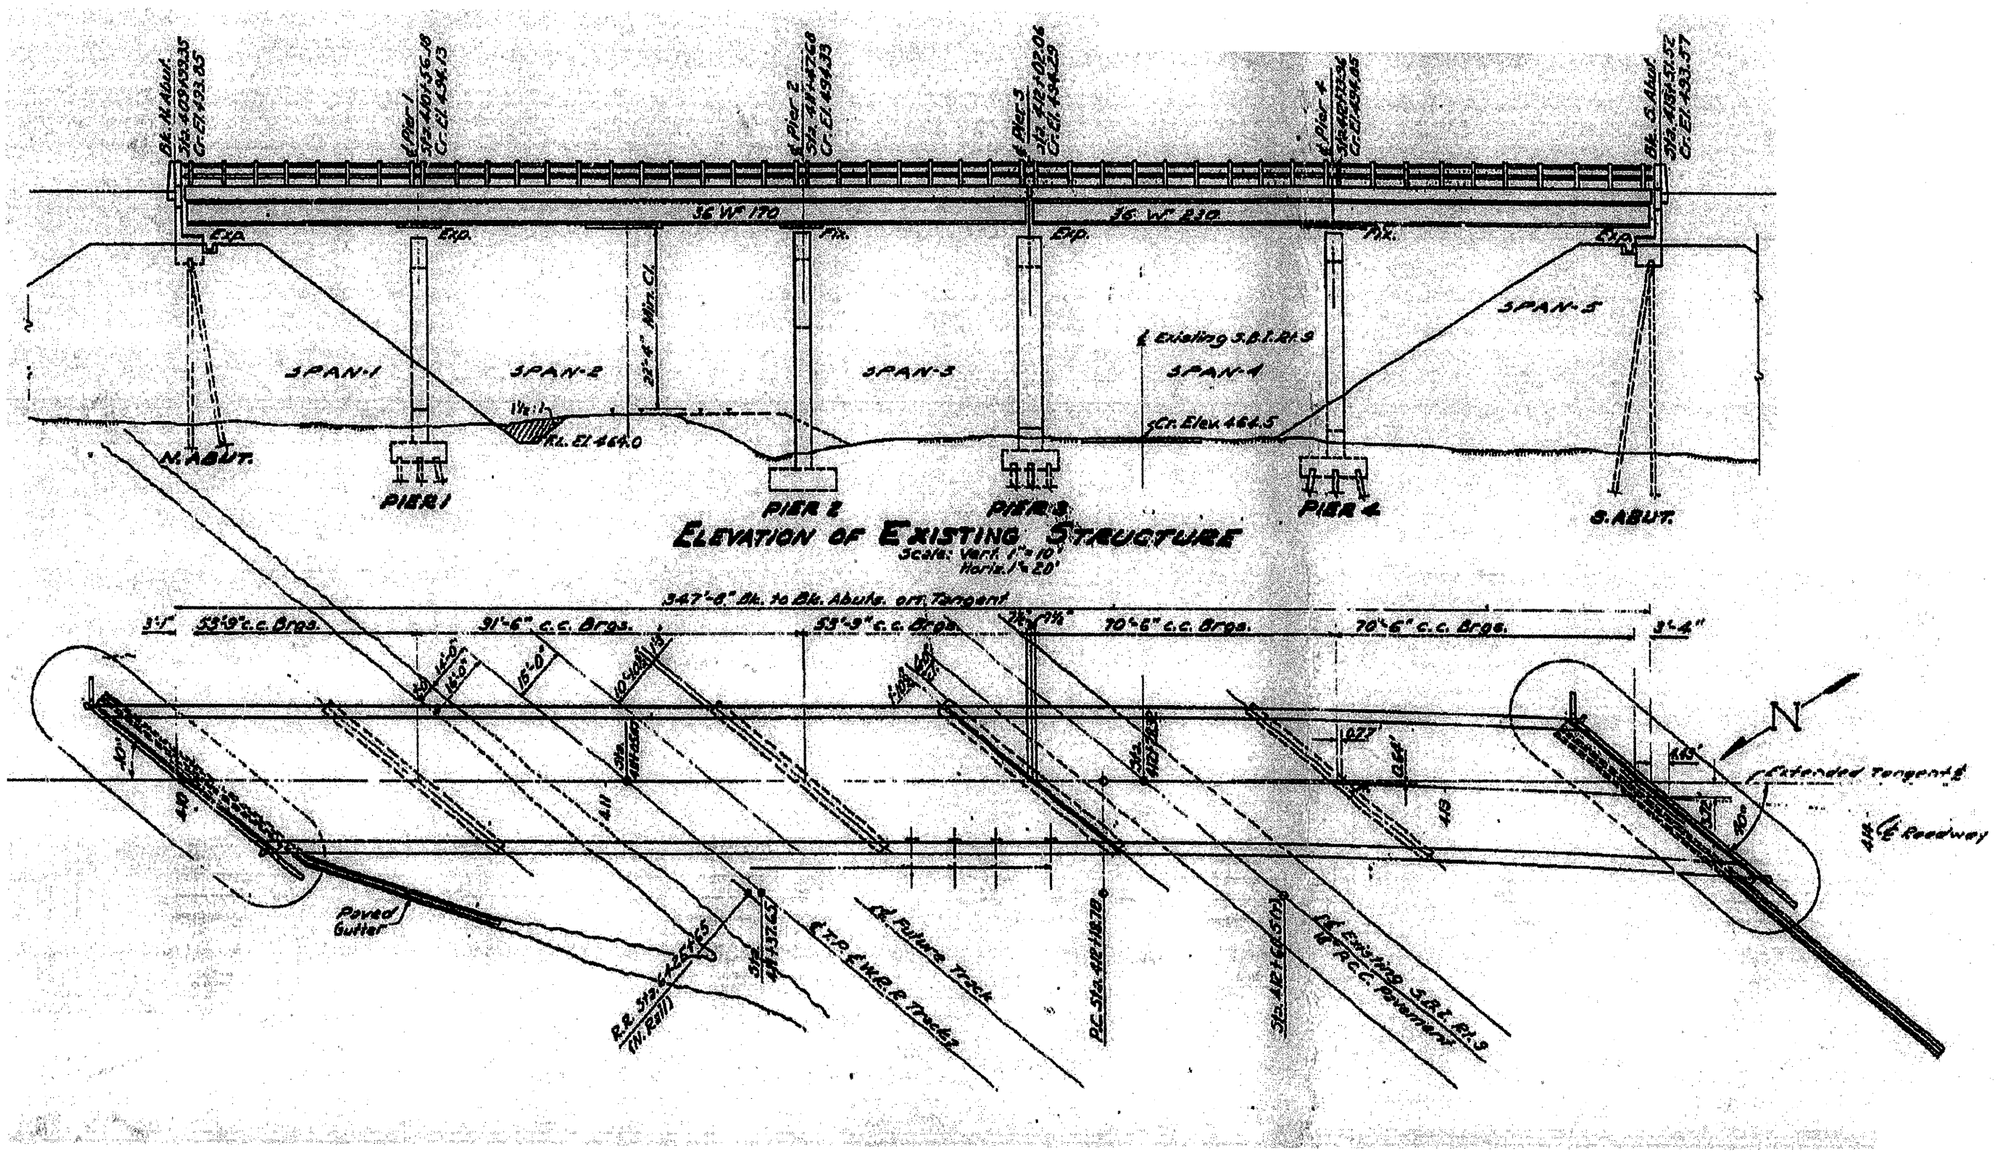

FILE NAME = Copy of 68398.dgn	USER NAME = inglistj	DESIGNED - designed by	REVISED - revised by1	STATE OF ILLINOIS DEPARTMENT OF TRANSPORTATION		F.A. RTE.	SECTION	COUNTY	TOTAL SHEETS	SHEET NO.
		DRAWN - drawn by	REVISED - revised by2			US 24/IL94	(45-VHB-1)1-1,2;(23-BR)1-1	PEORIA & MERCER	16	11
	PLOT SCALE = 100.2760 ' / IN.	CHECKED - checked by	REVISED - revised by3					CONTRACT NO. 68975		
	PLOT DATE = 3/25/2010	DATE - checked date	REVISED - revised by4		SCALE: scale / SHEET NO. OF SHEETS / STA. TO STA.			ILLINOIS FED. AID PROJECT		