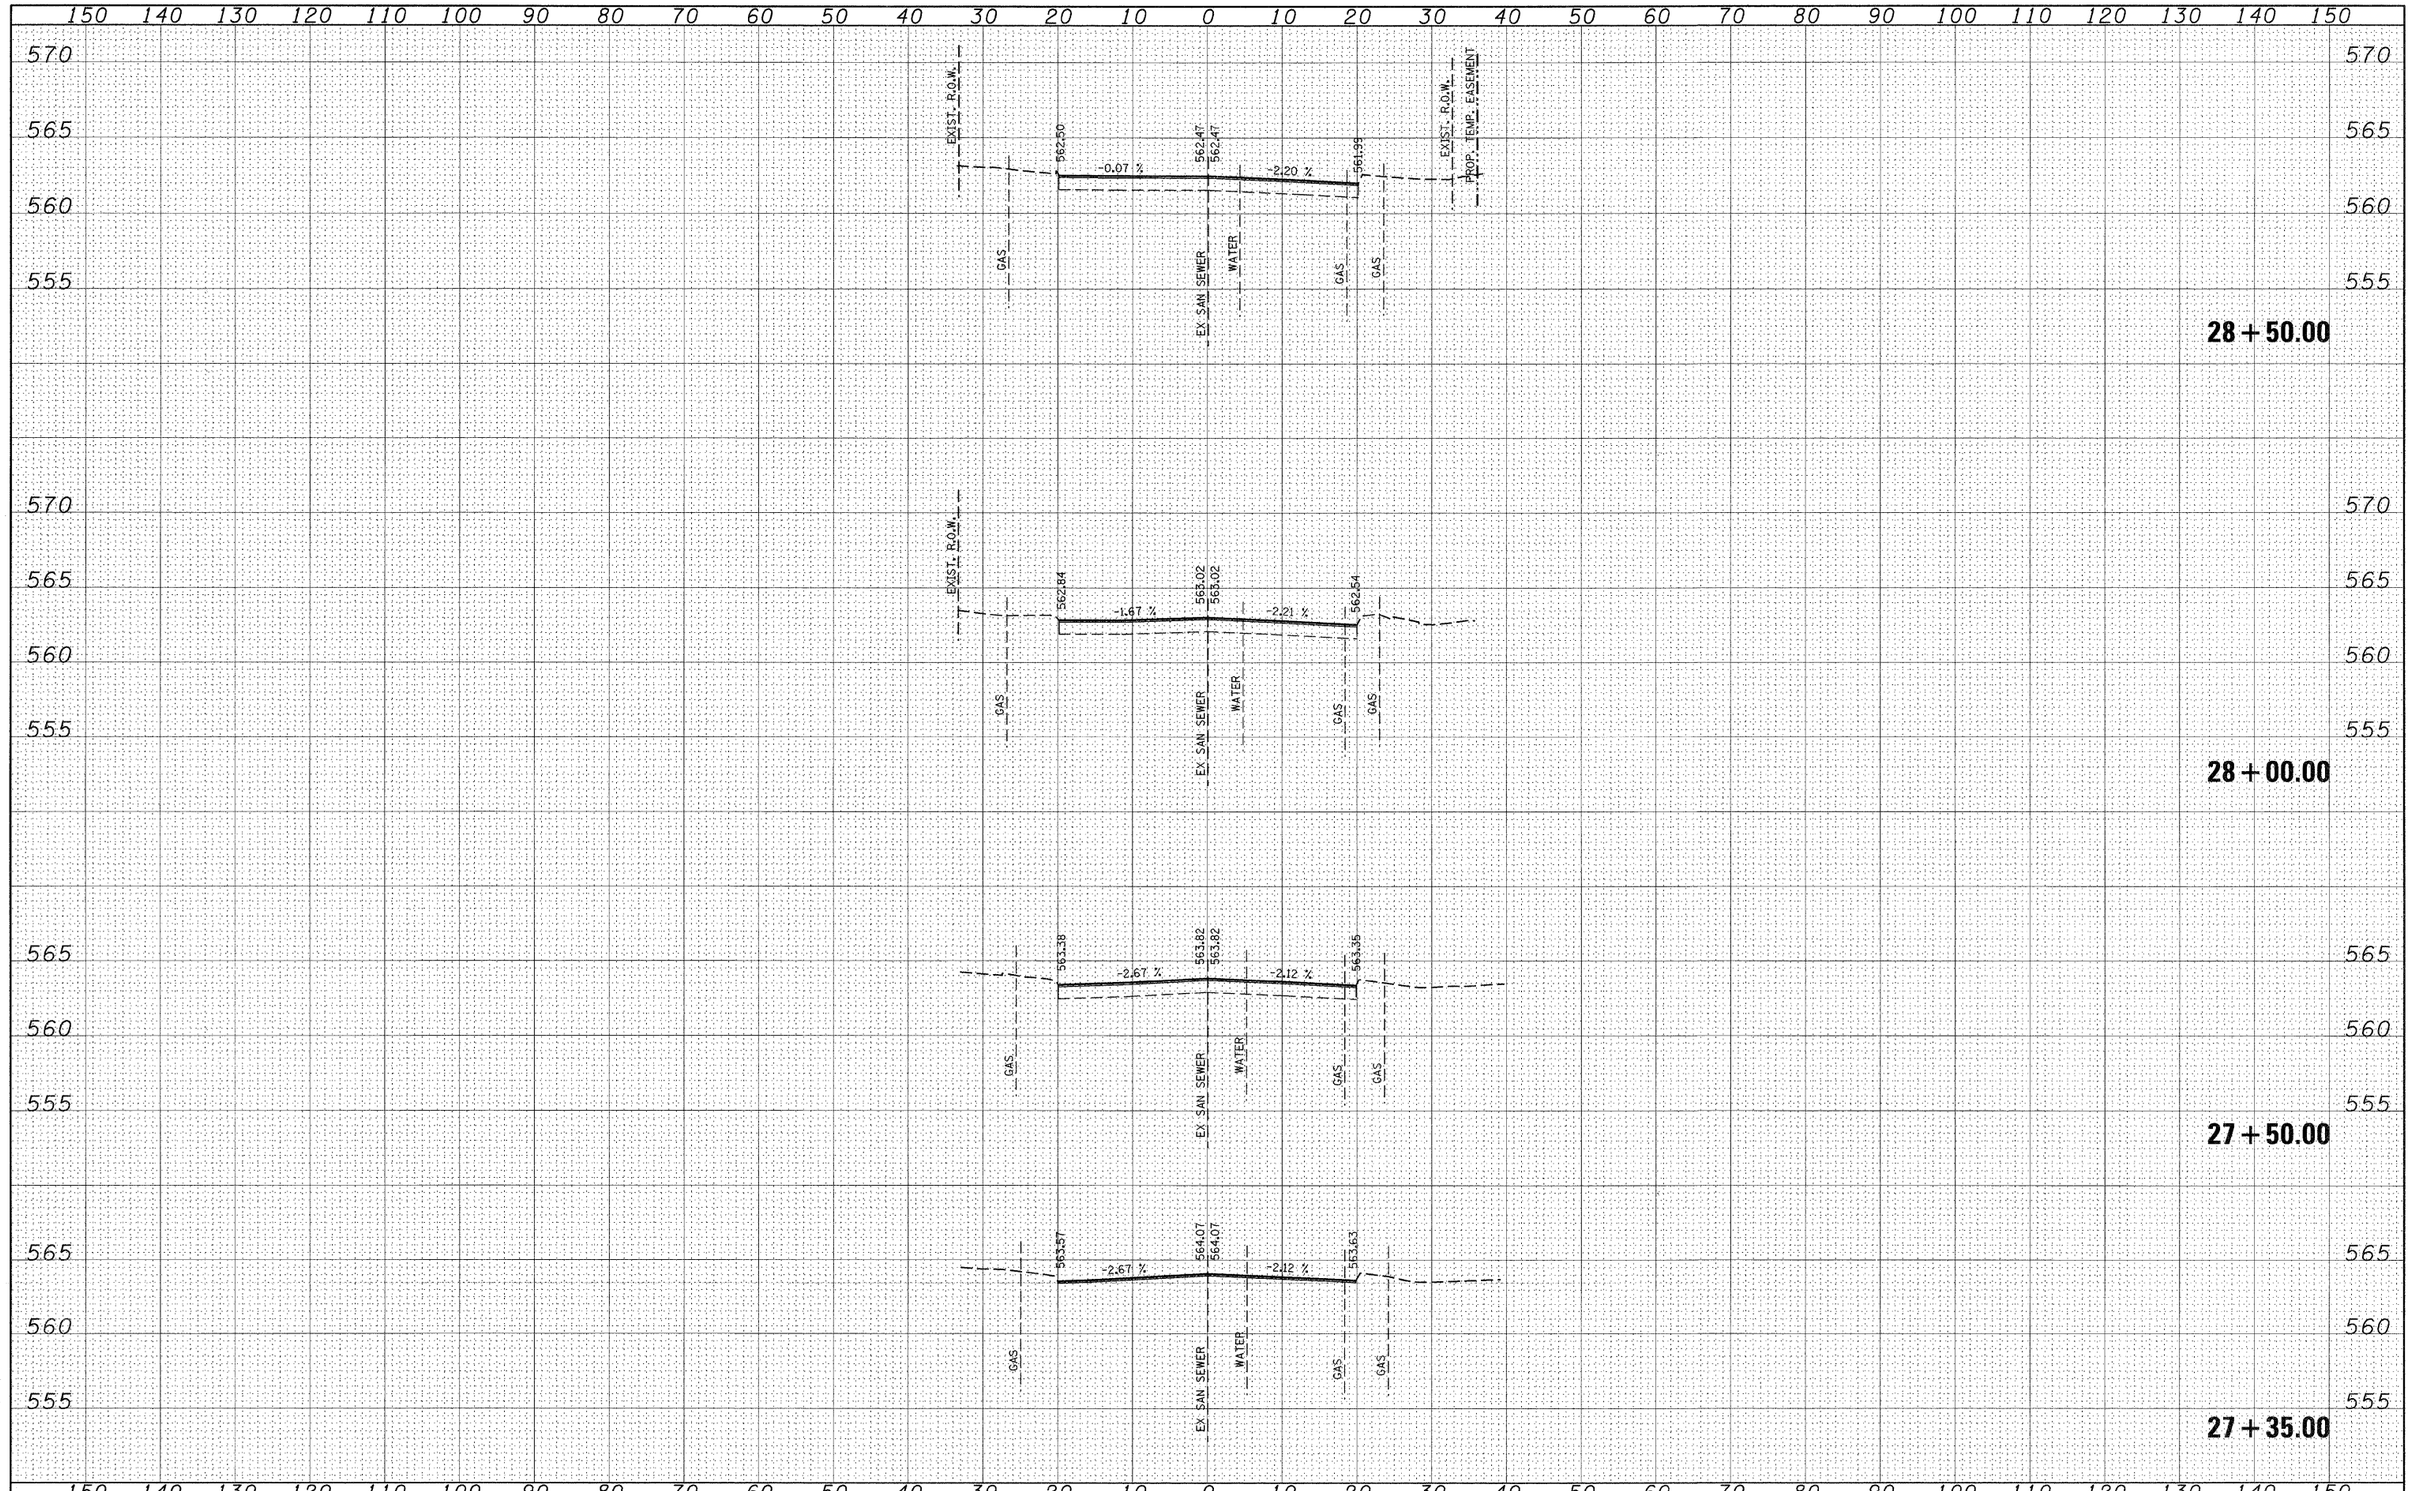


| FINAL SURVEY | BY | DATE |
|---|---|---|
| SURVEYED | | |
| PLOTTED | | |
| TEMPLATE | | |
| AREAS | | |
| AREAS CHECKED | | |
| NOTE BOOK NO. | | |

| ORIGINAL SURVEY | BY | DATE |
|---|---|---|
| SURVEYED | | |
| PLOTTED | | |
| TEMPLATE | | |
| AREAS | | |
| AREAS CHECKED | | |
| NOTE BOOK NO. | | |

| | | | |
|---|---|---|---|
| FILE NAME = pw\projects\513501\cadd\dgn\d876830-sht-xssht-Church.dgn | USER NAME = default | DESIGNED - | REVISED - |
| | | DRAWN - | REVISED - |
| | PLOT SCALE = 10.0000 ' / IN. | CHECKED - | REVISED - |
| | PLOT DATE = 8/24/2009 | DATE - | REVISED - |

**STATE OF ILLINOIS**
**DEPARTMENT OF TRANSPORTATION**

**E. CHURCH ST**
**SIDE ROAD CROSS SECTIONS**

SCALE: | SHEET NO. 114 OF 120 SHEETS | STA. 27+35.00 TO STA. 28+50.00

| F.A.P. RTE. | SECTION | COUNTY | TOTAL SHEETS | SHEET NO. |
|---|---|---|---|---|
| 600 | 60-(30,31,128)-1 | ST. CLAIR/MADISON | 399 | 393 |
| | | CONTRACT NO. 76830 | | |
| | | ILLINOIS FED. AID PROJECT | | |