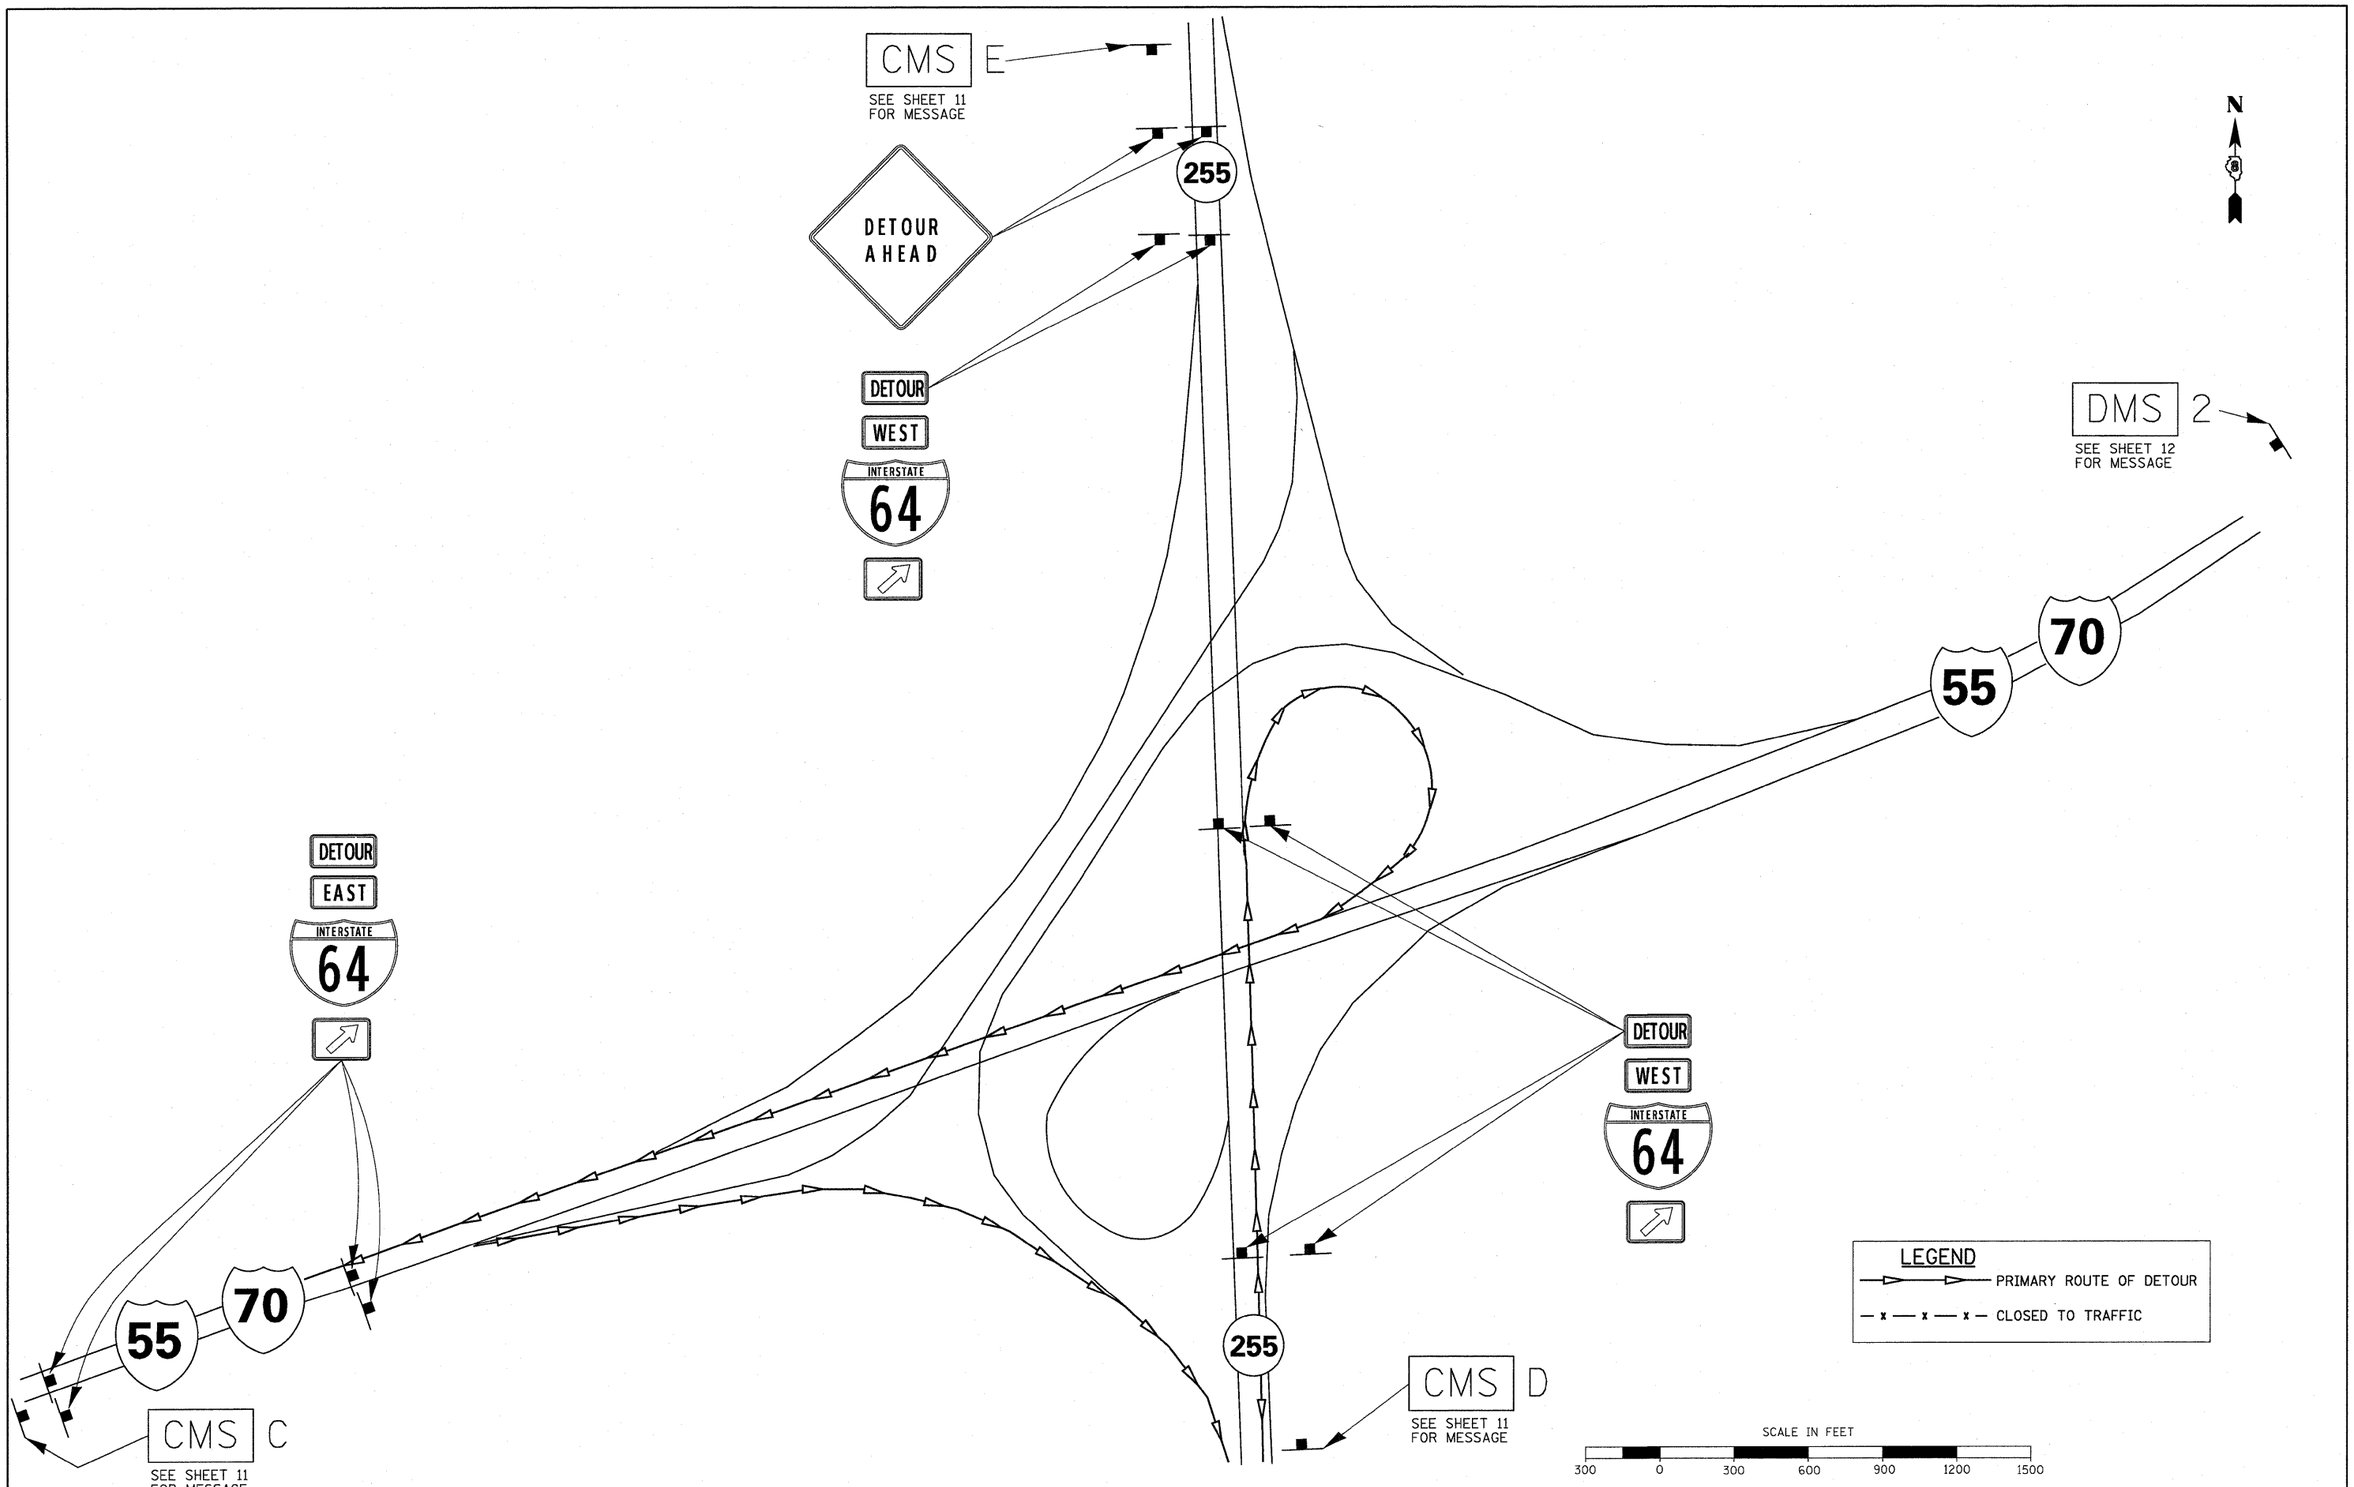

FILE NAME = D80verall-00-sht-staging08-64.dgn	USER NAME = asantiag	DESIGNED - DS	REVISED -	STATE OF ILLINOIS DEPARTMENT OF TRANSPORTATION	INTERSTATE 64 WEEKEND CLOSURE INTERSTATE 55/70 AND INTERSTATE 255	F.A.I. RTE.	SECTION	COUNTY	TOTAL SHEETS / SHEET NO.
		DRAWN - AS	REVISED -			64	82-1-2HB	ST. CLAIR	345 / 70
	PLOT SCALE = 600.0909 '/ in.	CHECKED -	REVISED -					CONTRACT NO. 76C49	
	PLOT DATE = 3/19/2010	DATE - 03/19/2010	REVISED -		SCALE: 1" = 300' SHEET NO. 8 OF 13 SHEETS STA. TO STA.		ILLINOIS FED. AID PROJECT		