FOR INFORMATION ONLY

ROUTE NO.	SECTION	COUNTY	TOTAL SHEETS	SHEET NO.
F.A.I.—64	82 - 1HB	ST. CLAIR	110	53
FED. ROAD DIV. NO. 4	ILLINOIS	PROJECT		

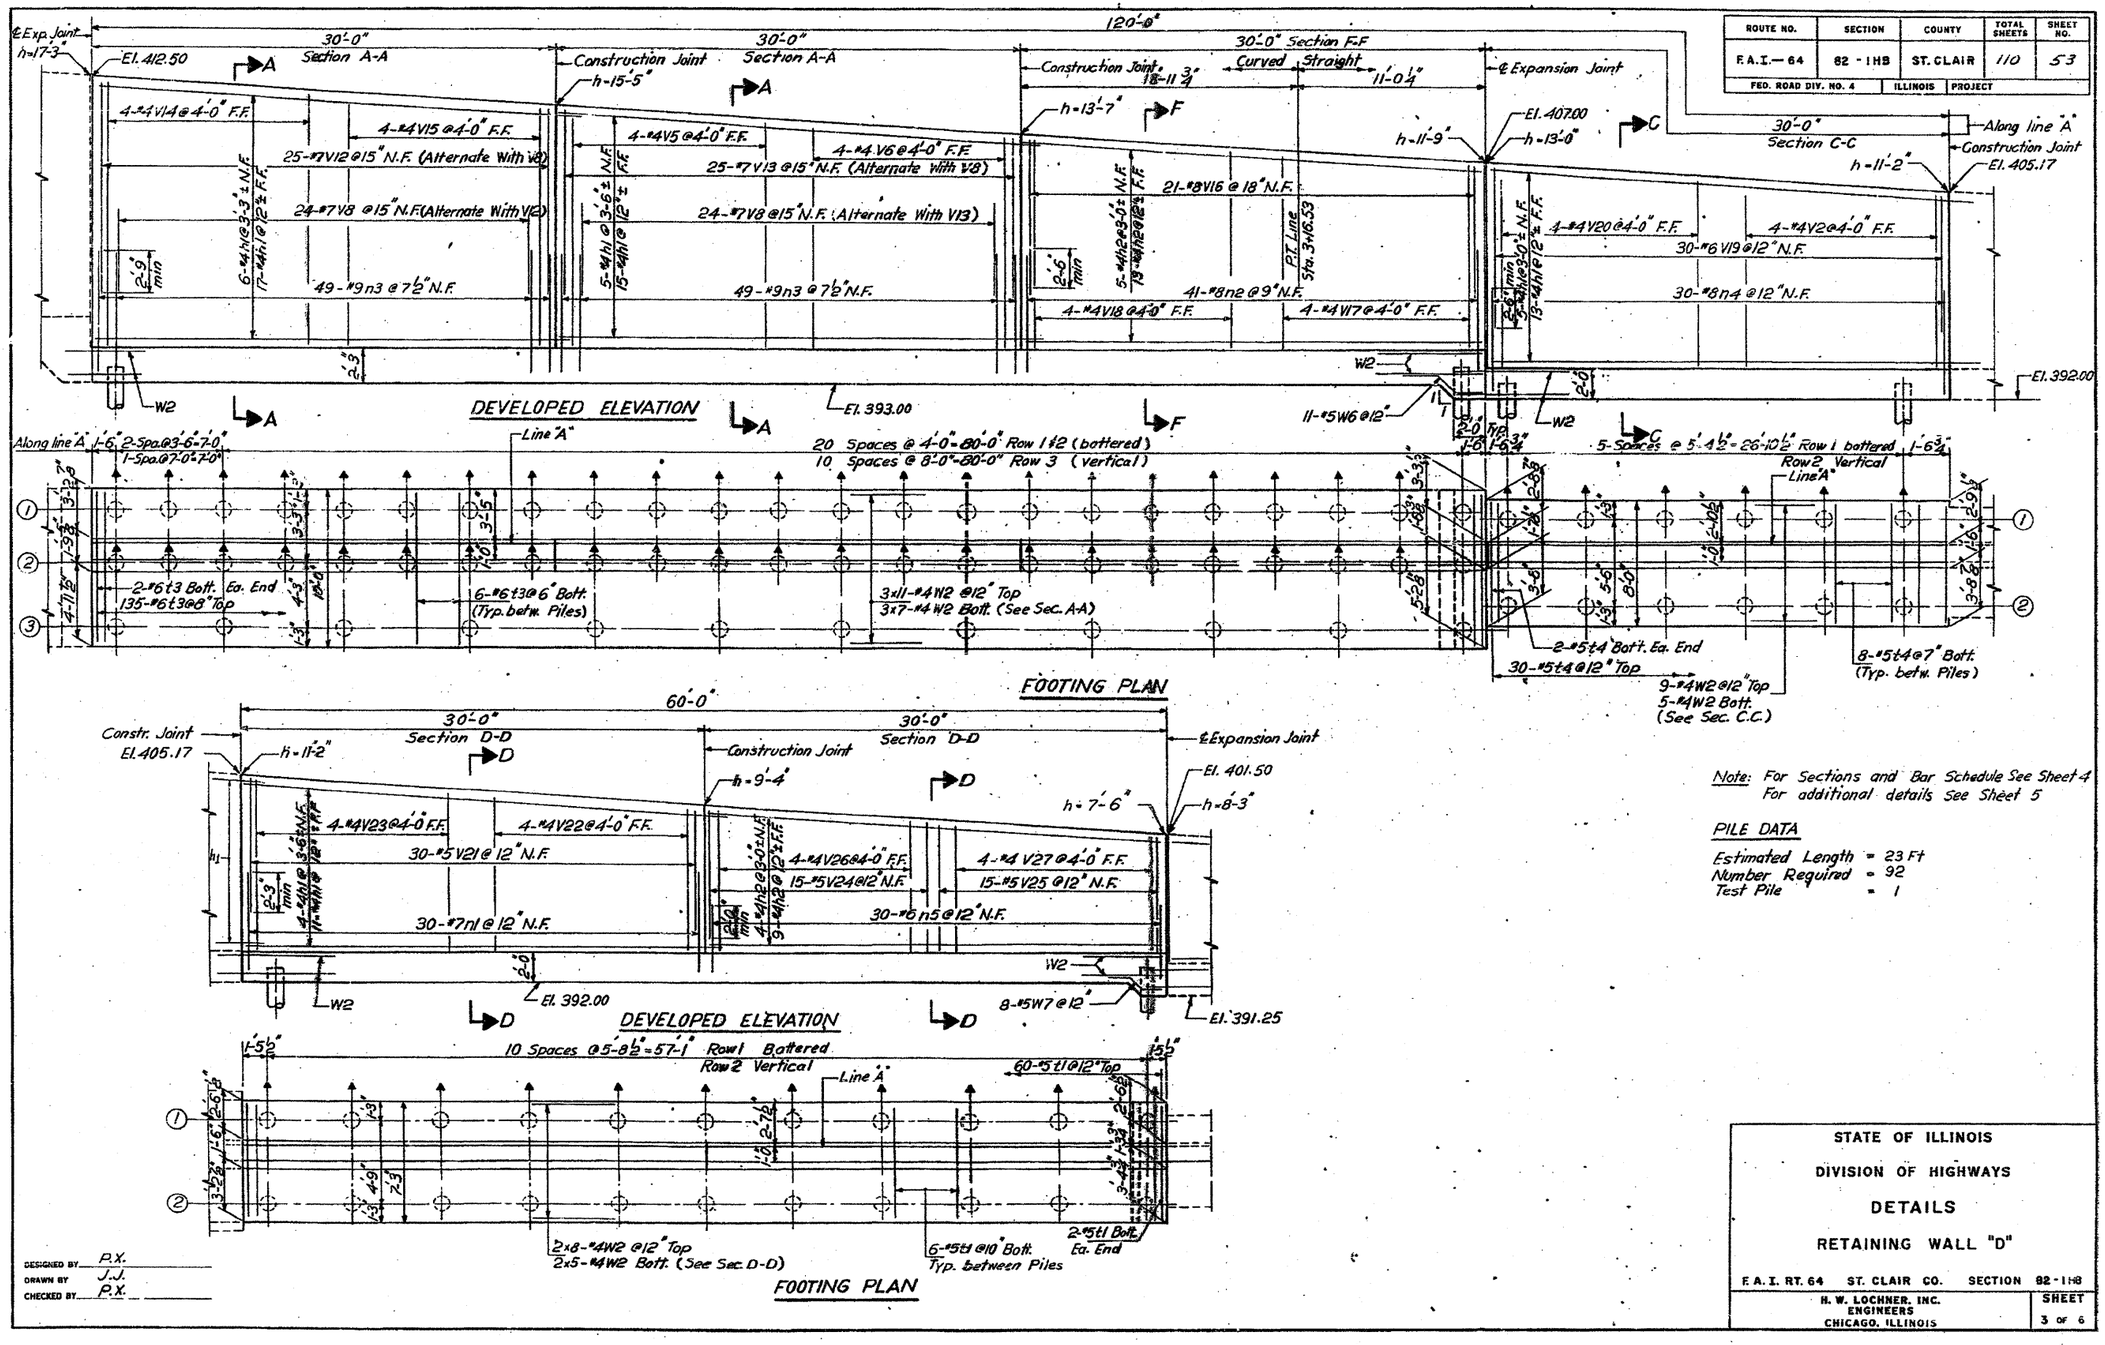

Note: For Sections and Bar Schedule See Sheet 4
For additional details See Sheet 5

PILE DATA

Estimated Length = 23 Ft
Number Required = 92
Test Pile = 1

DESIGNED BY P.X.
DRAWN BY J.J.
CHECKED BY P.X.

STATE OF ILLINOIS
DIVISION OF HIGHWAYS
DETAILS
RETAINING WALL "D"

F.A.I. RT. 64 ST. CLAIR CO. SECTION 82-1HB

H. W. LOCHNER, INC.
ENGINEERS
CHICAGO, ILLINOIS

SHEET 3 OF 6

FILE NAME = $FILEA$	USER NAME = pimserno	DESIGNED		REVISED -	STATE OF ILLINOIS DEPARTMENT OF TRANSPORTATION	EXISTING 15TH STREET BRIDGE AND RETAINING WALL 'D' PLANS	F.A.I. RTE.	SECTION	COUNTY	TOTAL SHEETS	SHEET NO.
		DRAWN	PP	REVISED -			64	82-1-2HB	ST. CLAIR	345	271
	PLOT SCALE = 20.000 ' / IN.	CHECKED	AB	REVISED -					CONTRACT NO. 76C49		
	PLOT DATE = 3/12/2010	DATE	03/19/10	REVISED -		SCALE: NONE / SHEET NO. 19 OF 22 SHEETS / STA. / TO STA.	FED. ROAD DIST. NO.	ILLINOIS	FED. AID PROJECT		