FINAL SURVEY		BY	DATE
NOTE BOOK	SURVEYED		
	PLOTTED		
	TEMPLATE		
	AREAS		
NO.	AREAS CHECKED		

ORIGINAL SURVEY		BY	DATE
NOTE BOOK	SURVEYED		
	PLOTTED		
	TEMPLATE		
	AREAS		
NO.	AREAS CHECKED		

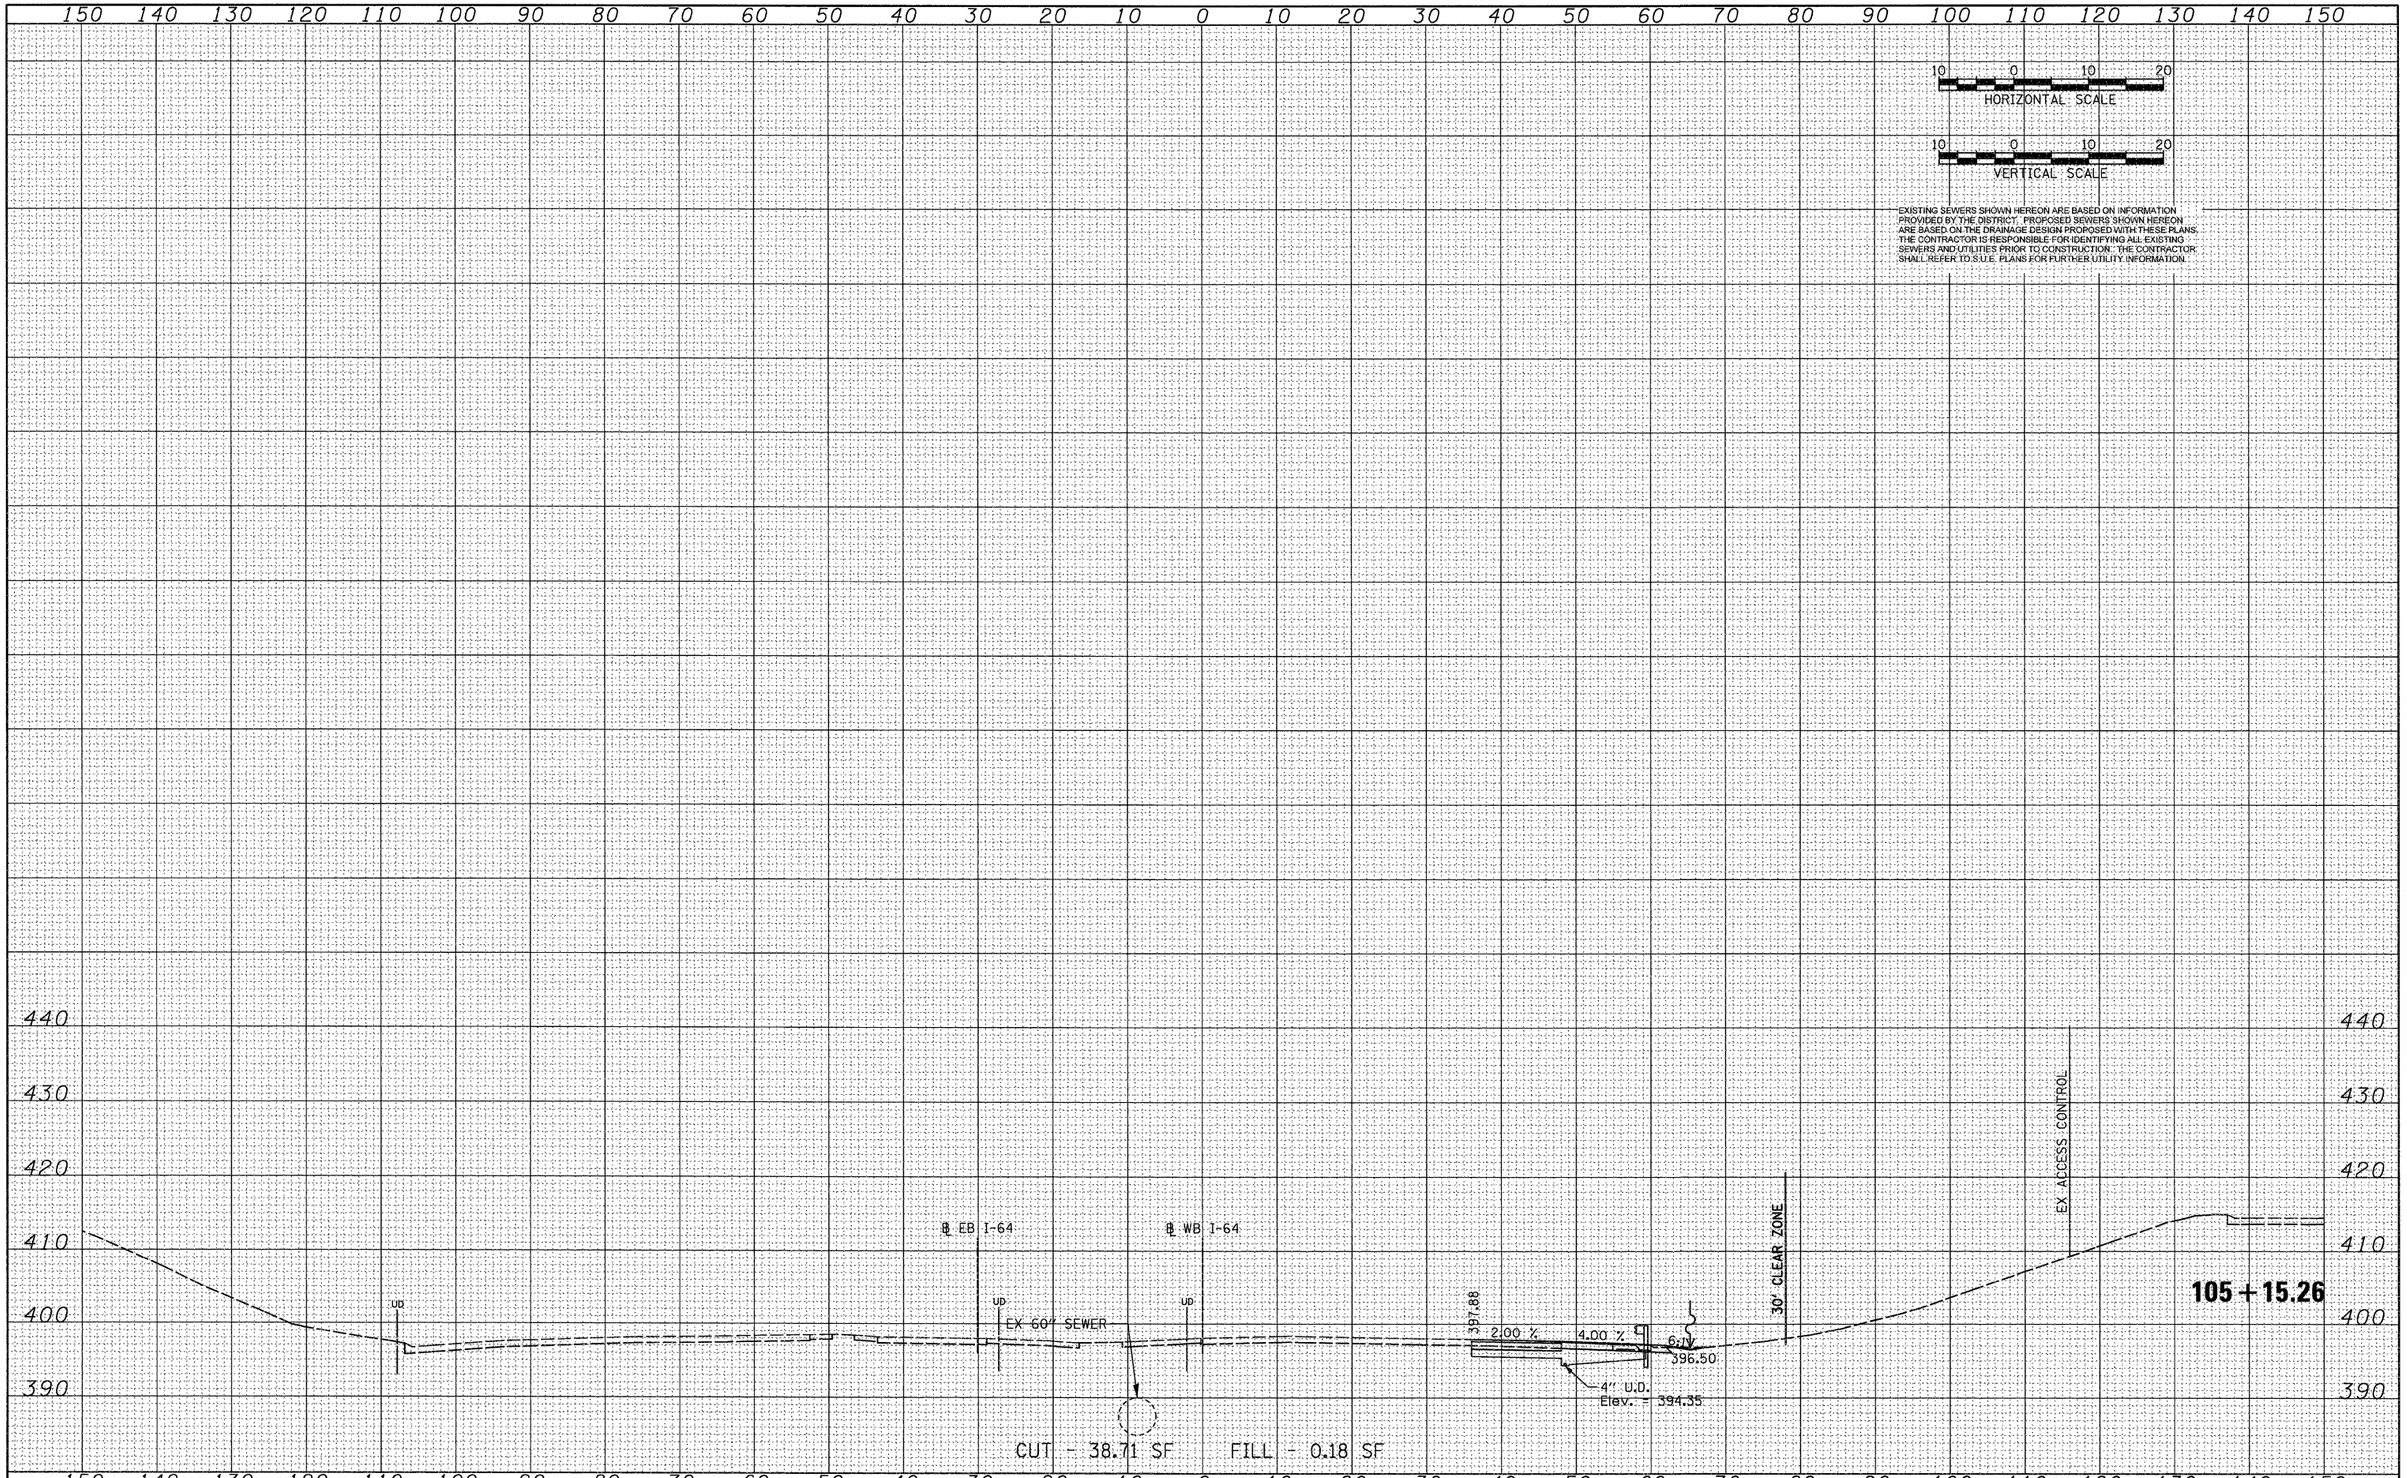

FILE NAME =	USER NAME = IDOT	DESIGNED - TTB	REVISED -
D8TRI-76C49-sht_XS_64WB.dgn		DRAWN - GDO	REVISED -
	PLOT SCALE = 10.0000 ' / IN.	CHECKED - JAH	REVISED -
	PLOT DATE = 3/18/2010	DATE - 3/19/2010	REVISED -

STATE OF ILLINOIS
DEPARTMENT OF TRANSPORTATION

CROSS SECTIONS - WB I-64

SCALE: 1" = 10' | SHEET NO. 16 OF 16 SHEETS | STA. 105+15.26 TO STA. 105+15.26

F.A. RTE.	SECTION	COUNTY	TOTAL SHEETS	SHEET NO.
64	82-1-2HB	ST. CLAIR	345	307
		CONTRACT NO. 76C49		

FED. ROAD DIST. NO. | ILLINOIS | FED. AID PROJECT