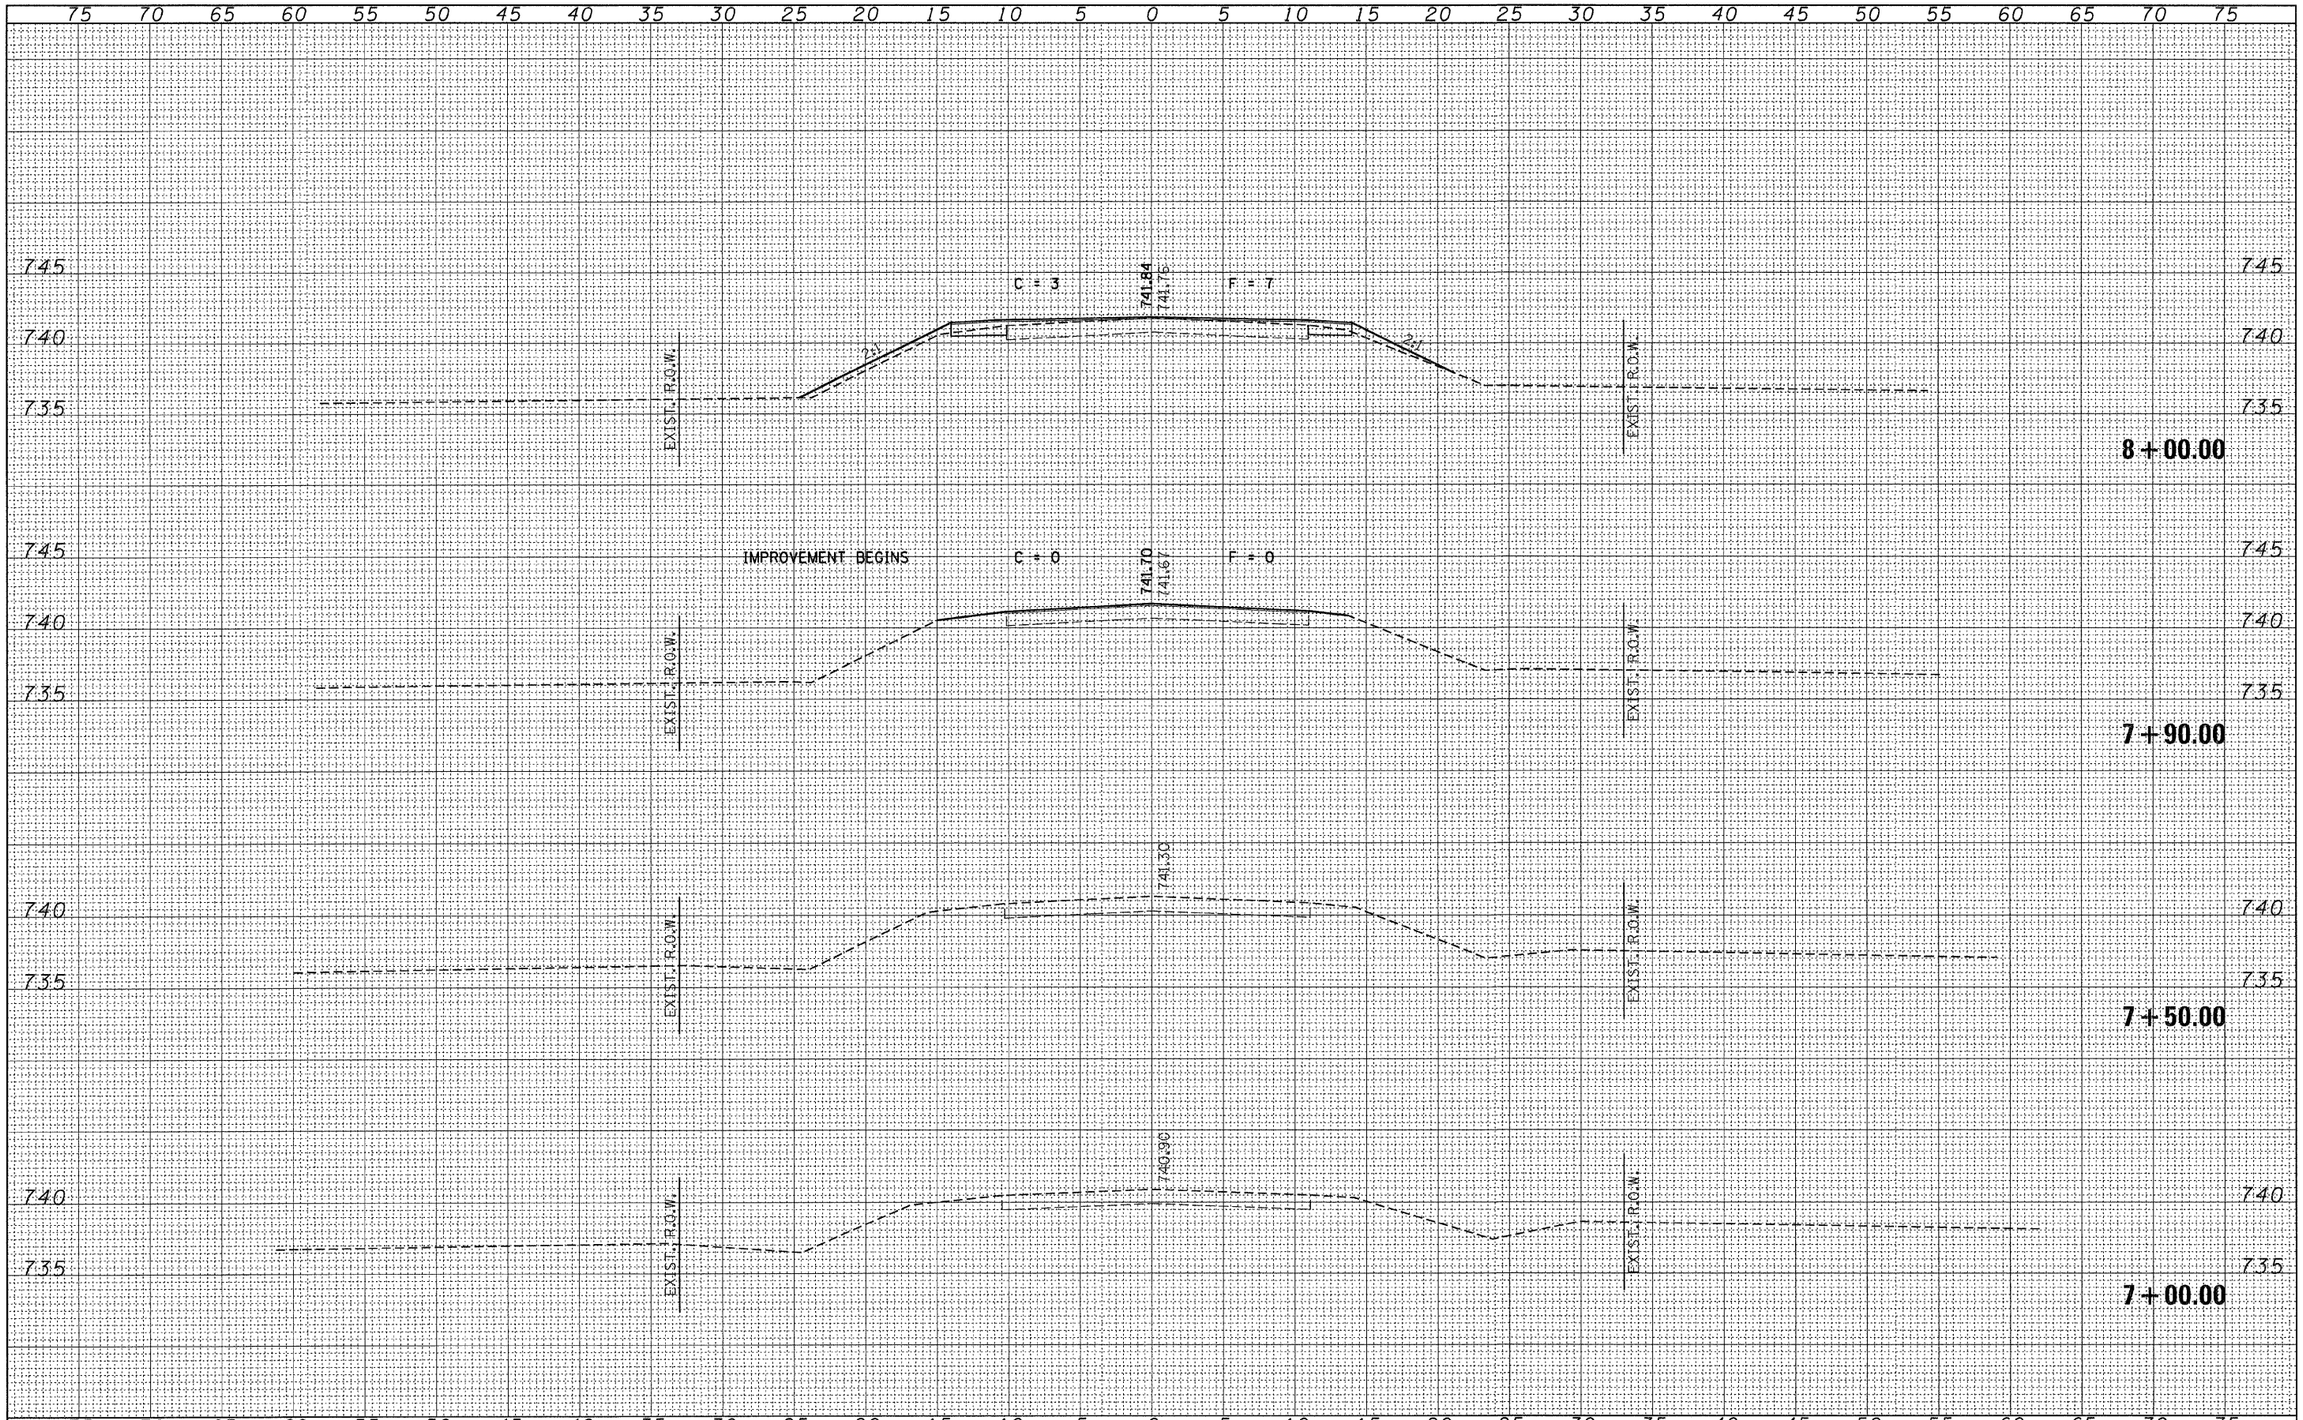

FINAL SURVEY		BY	DATE
NOTE BOOK	SURVEYED		
	PLOTTED		
	TEMPLATE		
	AREAS		
NO.	AREAS CHECKED		

ORIGINAL SURVEY		BY	DATE
NOTE BOOK	SURVEYED		
	PLOTTED		
	TEMPLATE		
	AREAS		
NO.	AREAS CHECKED		

FILE NAME = 090125-sht-sxs.dgn	USER NAME =	DESIGNED - J.W.F.	REVISED -
		DRAWN - D.T.M.	REVISED -
	PLOT SCALE =	CHECKED - S.W.M.	REVISED -
	PLOT DATE = 3/25/2010	DATE - 09/11/09	REVISED -

STATE OF ILLINOIS
LIVINGSTON COUNTY HIGHWAY DEPARTMENT

HLR

SCALE: 5H:5V

CROSS SECTIONS
F.A.S. 473 / C.H. 22

SHEET NO. OF SHEETS STA. 7+00.00 TO STA. 8+00.00

F.A.S.	SECTION	COUNTY	TOTAL SHEETS	SHEET NO.
473	08-00161-00-BR	LIVINGSTON	23	6

CONTRACT NO. 87452

FED. ROAD DIST. NO. | ILLINOIS | FED. AID PROJECT BRS-0473(108)