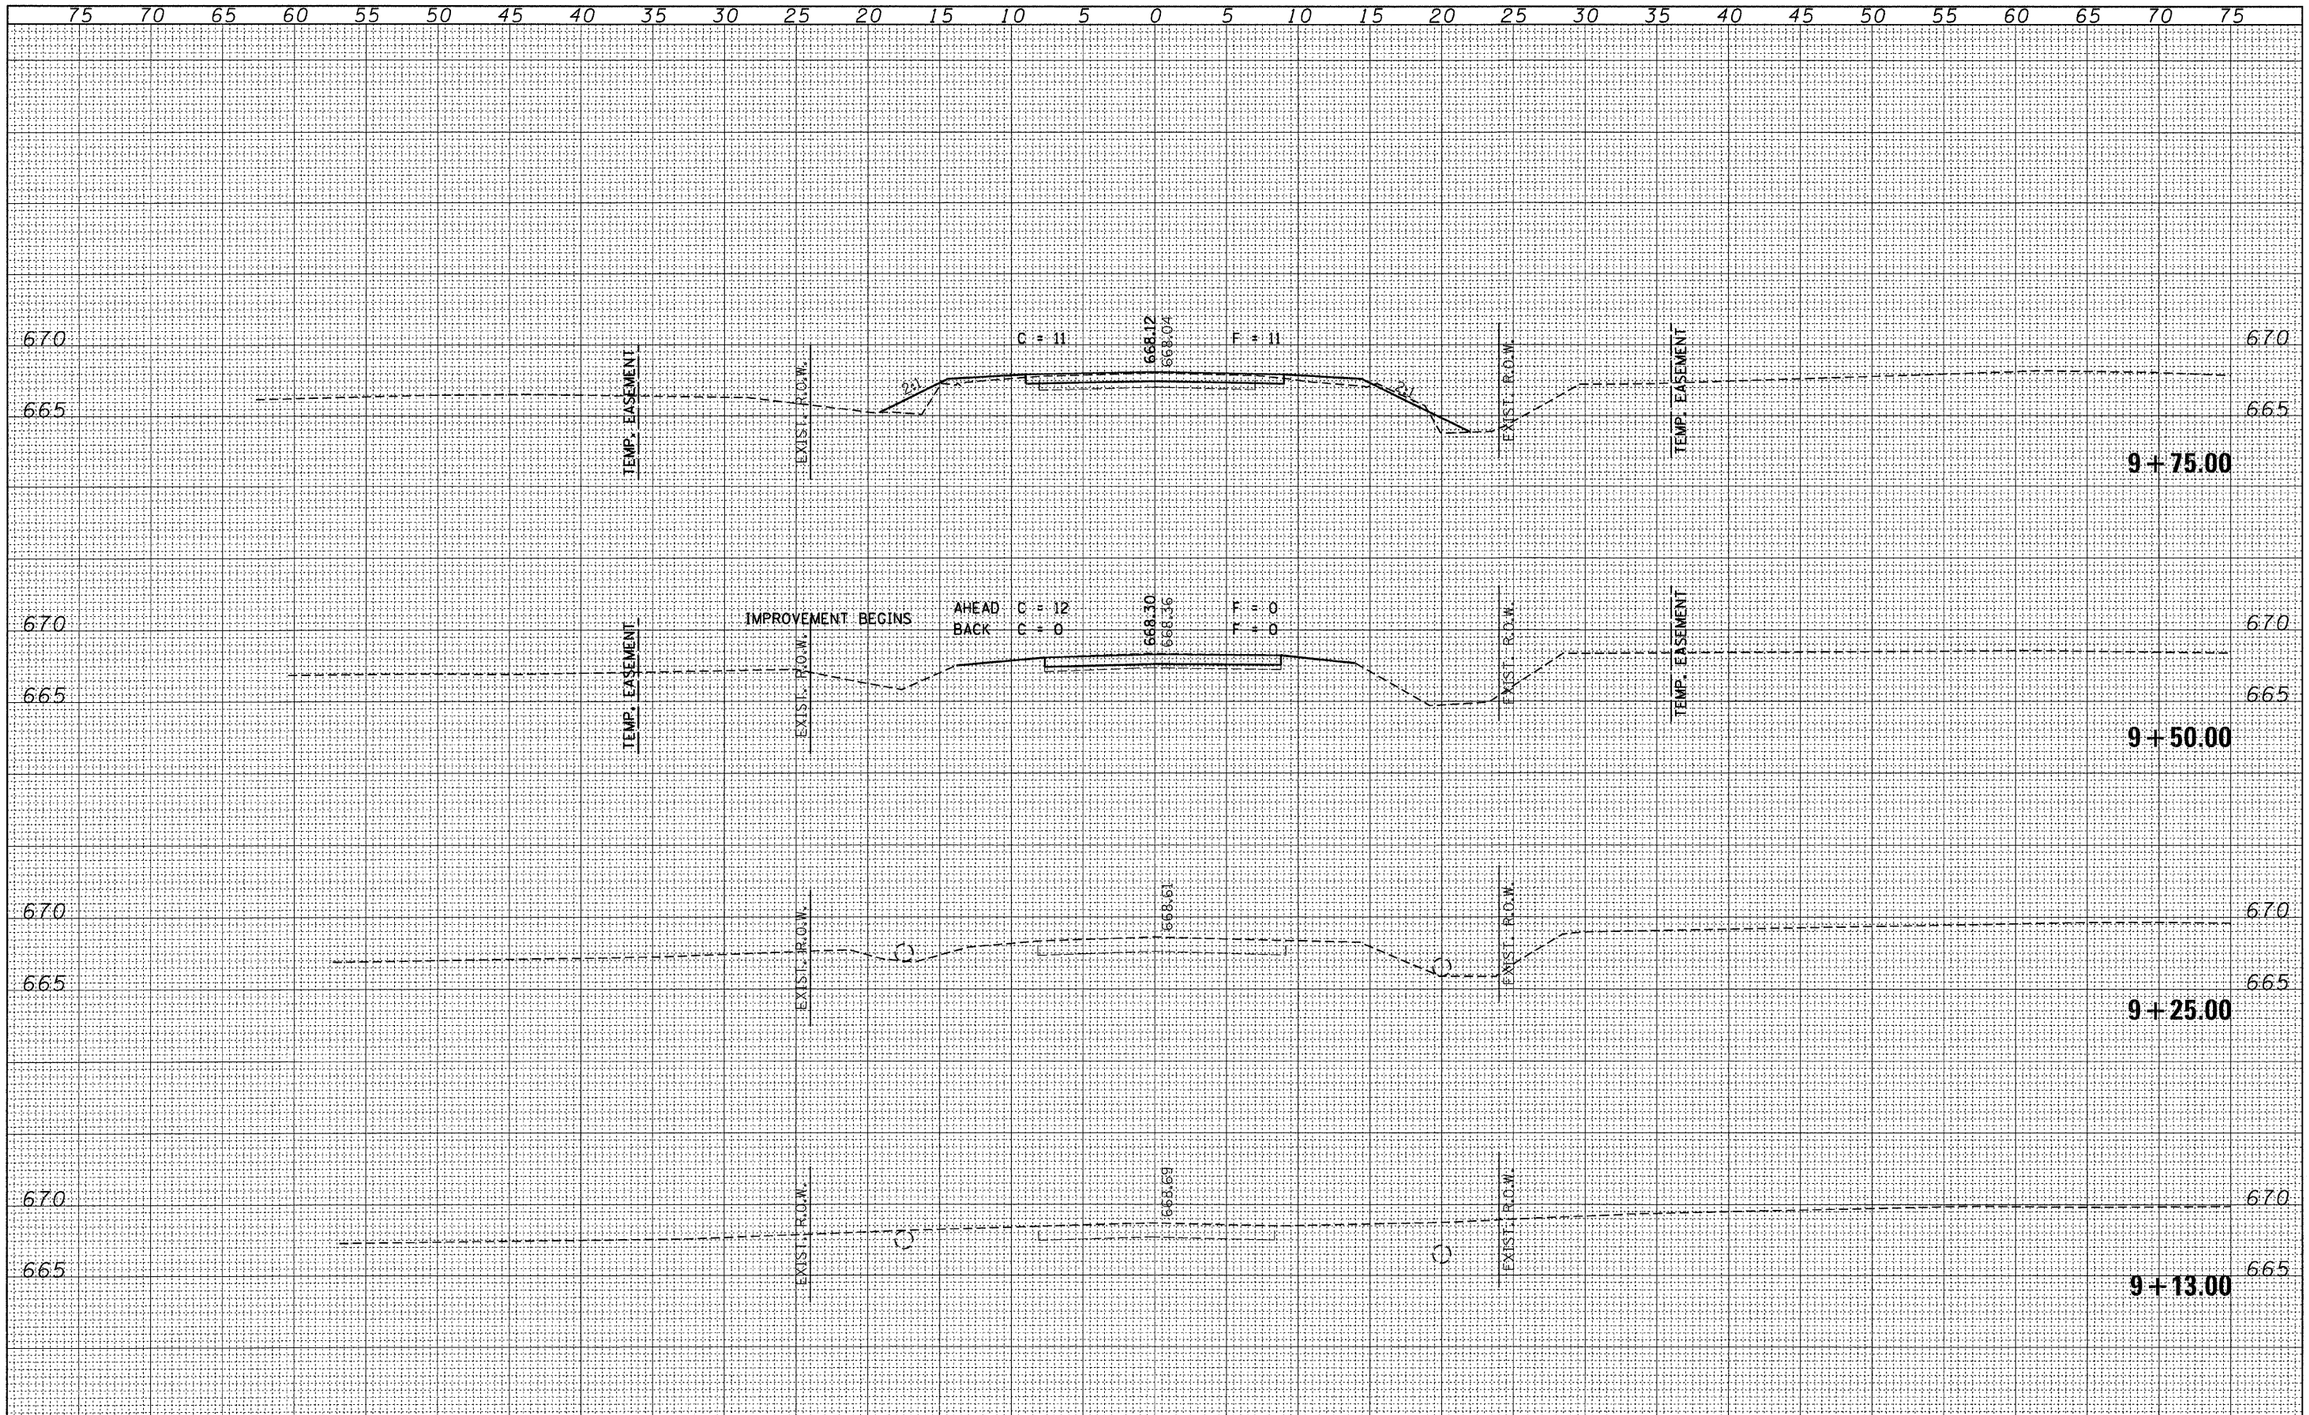

FINAL SURVEY		BY	DATE
NOTE BOOK	SURVEYED		
	PLOTTED		
	TEMPLATE		
	AREAS		
	AREAS CHECKED		
NO.			

ORIGINAL SURVEY		BY	DATE
NOTE BOOK	SURVEYED		
	PLOTTED		
	TEMPLATE		
	AREAS		
	AREAS CHECKED		
NO.			

FILE NAME = 090268-sht-sxs.dgn	USER NAME =	DESIGNED - J.W.F.	REVISED -
		DRAWN - D.T.M.	REVISED -
	PLOT SCALE =	CHECKED - S.W.M.	REVISED -
	PLOT DATE = 3/3/2010	DATE - 02/05/10	REVISED -

STATE OF ILLINOIS
VERMILION COUNTY HIGHWAY DEPARTMENT

HLR

SCALE: 5H:5V

CROSS SECTIONS
570 E. ROAD

SHEET NO. OF SHEETS STA. 9+13.00 TO STA. 9+75.00

T.R.	SECTION	COUNTY	TOTAL SHEETS	SHEET NO.
58	08-17127-00-BR	VERMILION	10	5
SIDELL ROAD DISTRICT		CONTRACT NO. 91438		
FED. ROAD DIST. NO.	ILLINOIS	FED. AID PROJECT BROS-0183(304)		