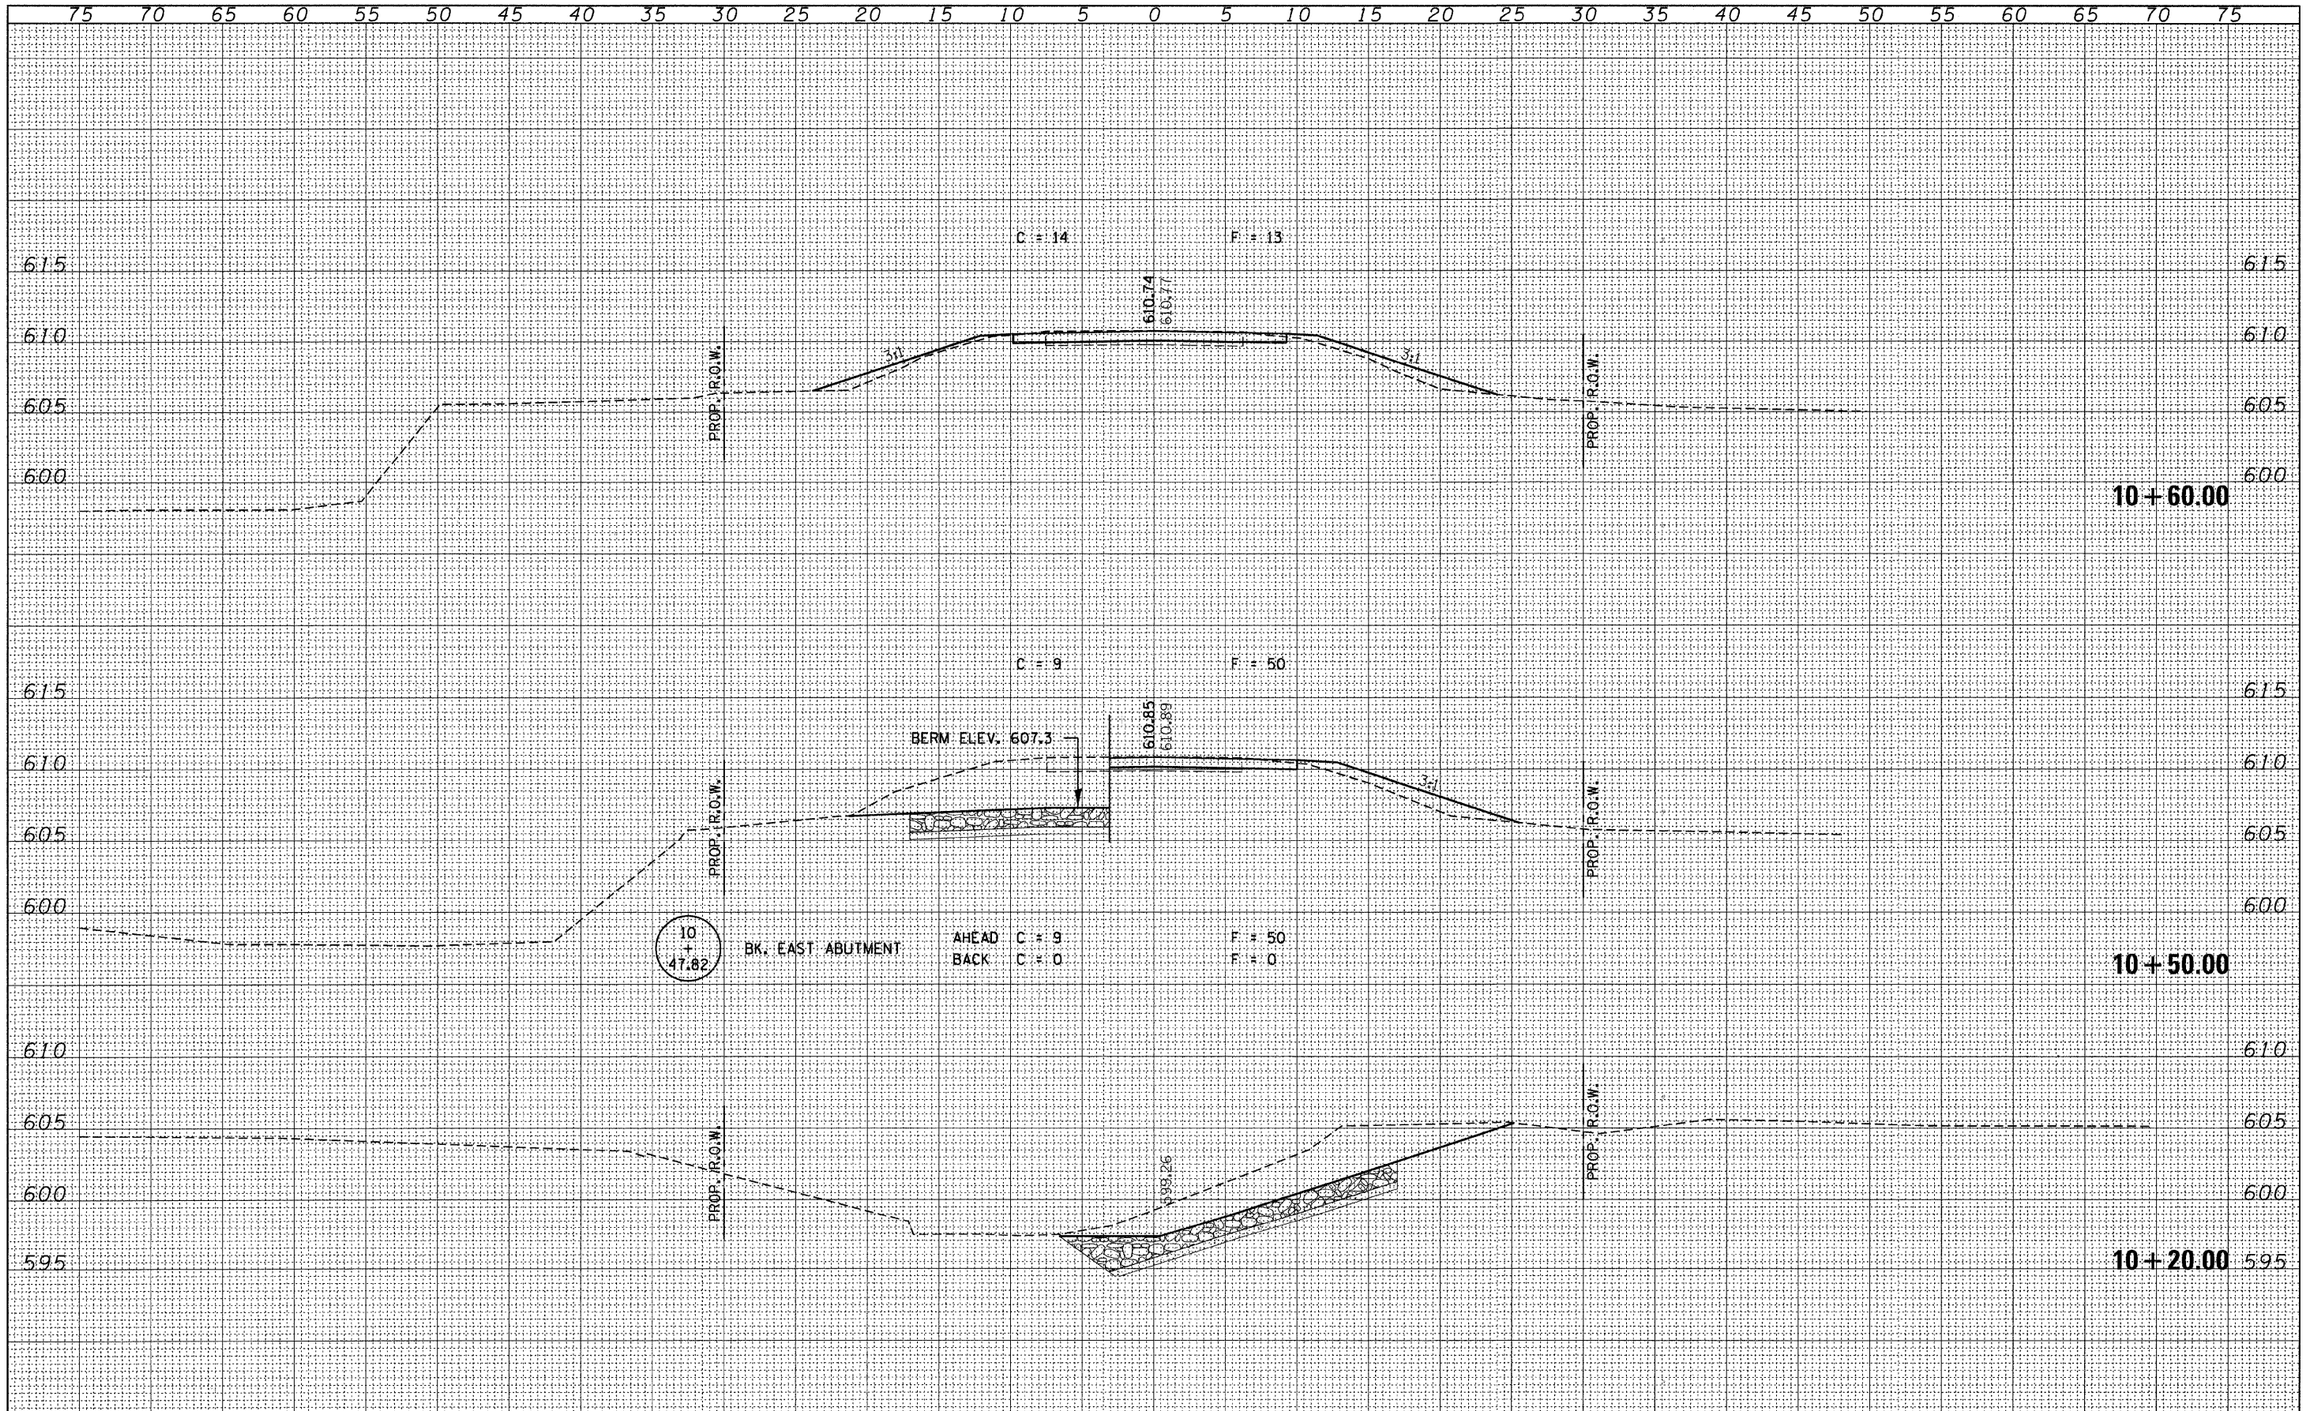

FINAL SURVEY	SURVEYED / PLOTTED / TEMPLATE / AREAS / AREAS CHECKED	BY	DATE
NOTE BOOK NO.			

ORIGINAL SURVEY	SURVEYED / PLOTTED / TEMPLATE / AREAS / AREAS CHECKED	BY	DATE
NOTE BOOK NO.			

FILE NAME = 092135-sht-sxs.dgn	USER NAME =	DESIGNED - J.W.F.	REVISED -
		DRAWN - D.T.M.	REVISED -
	PLOT SCALE =	CHECKED - S.W.M.	REVISED -
	PLOT DATE = 3/31/2010	DATE - 01/28/10	REVISED -

STATE OF ILLINOIS
SHELBY COUNTY HIGHWAY DEPARTMENT

HLR

SCALE: H5xV5

CROSS SECTIONS
ROAD NAME

SHEET NO. OF SHEETS STA. 10+20.00 TO STA. 10+60.00

T.R.	SECTION	COUNTY	TOTAL SHEETS	SHEET NO.
231	09-23113-00-BR	SHELBY	20	10
TOWER HILL ROAD DISTRICT		CONTRACT NO. 95631		
FED. ROAD DIST. NO.	ILLINOIS	FED. AID PROJECT BROS-173(171)		