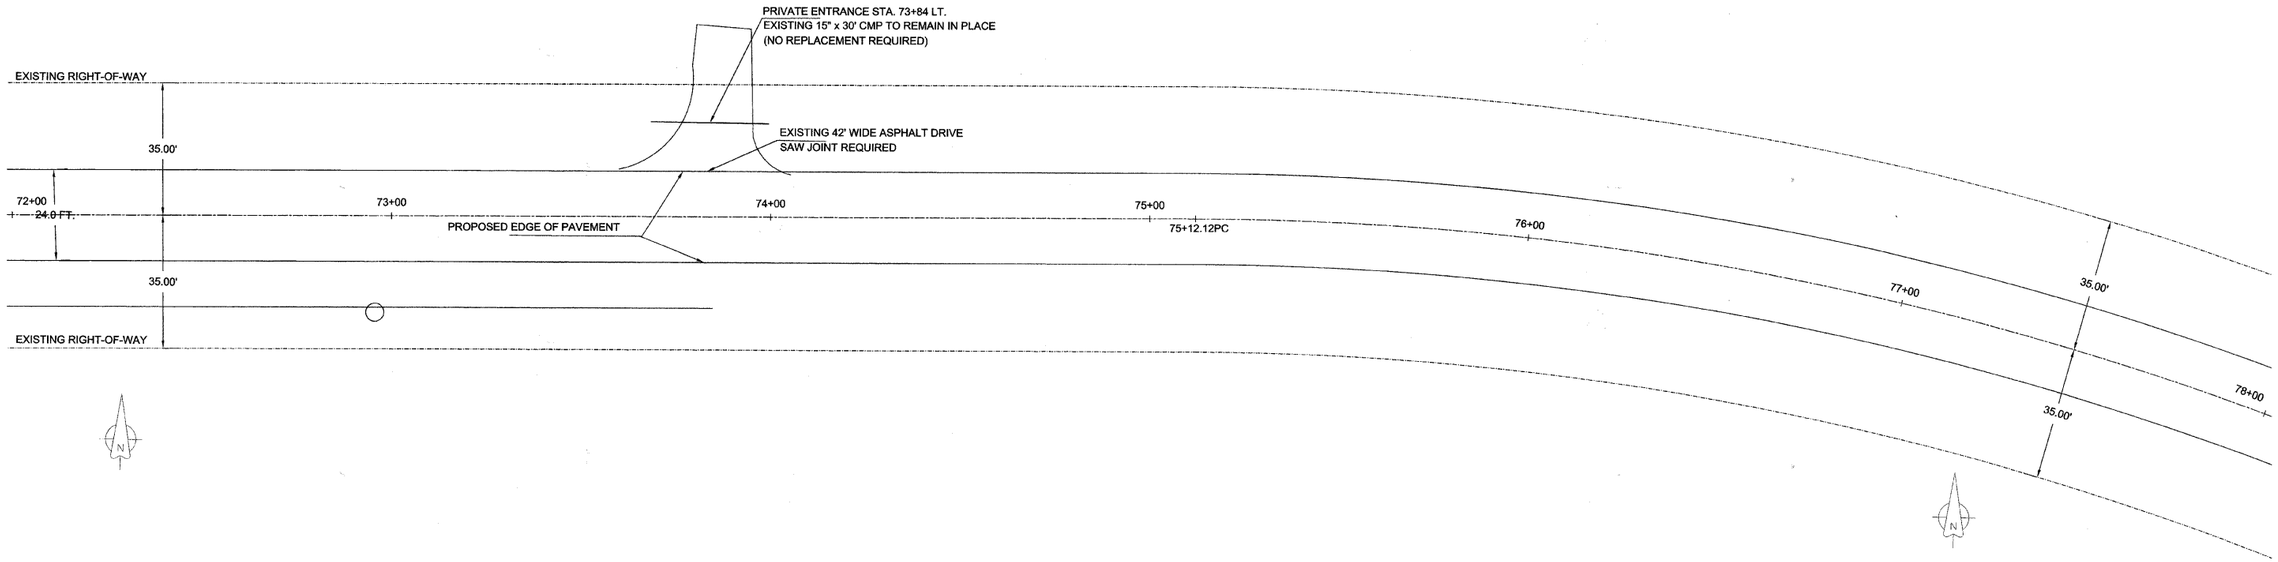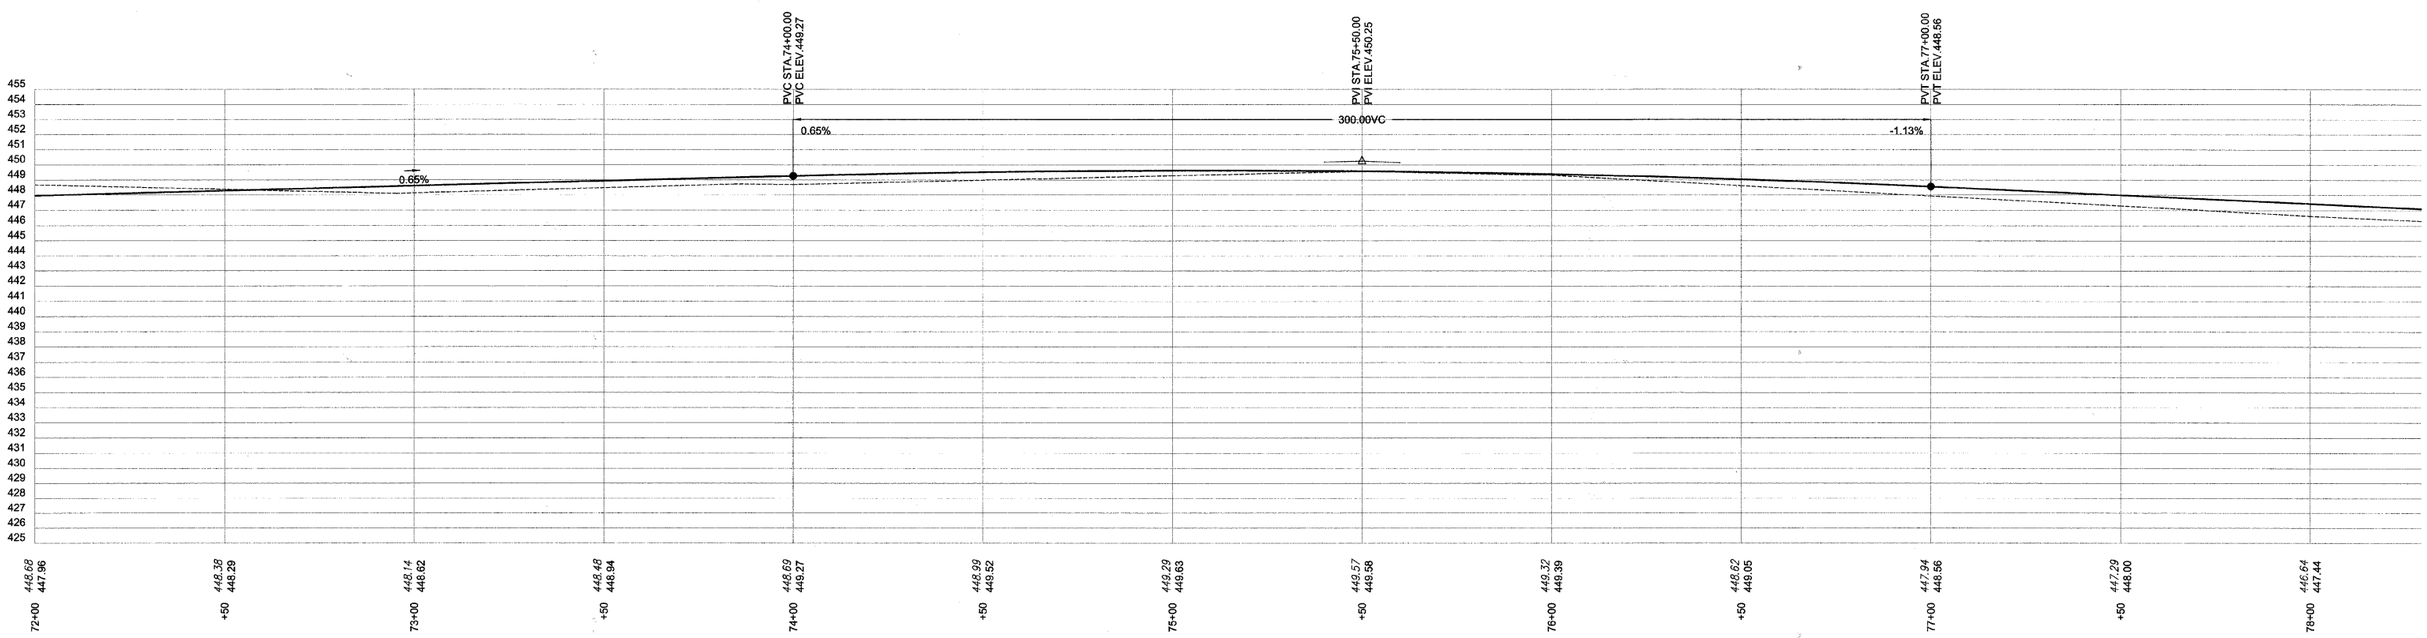SECTION	COUNTY	TOTAL SHEETS	SHEET NO.
08-00119-00-FP	WAYNE	23	9
PAPERTOWN ROAD			
CONTRACT #: 95632			
PLAN PROFILE SHEET