FINAL SURVEY		BY	DATE
NOTE BOOK	SURVEYED		
	PLOTTED		
	TEMPLATE		
	AREAS		
NO.	AREAS CHECKED		

ORIGINAL SURVEY		BY	DATE
NOTE BOOK	SURVEYED		
	PLOTTED		
	TEMPLATE		
	AREAS		
NO.	AREAS CHECKED		

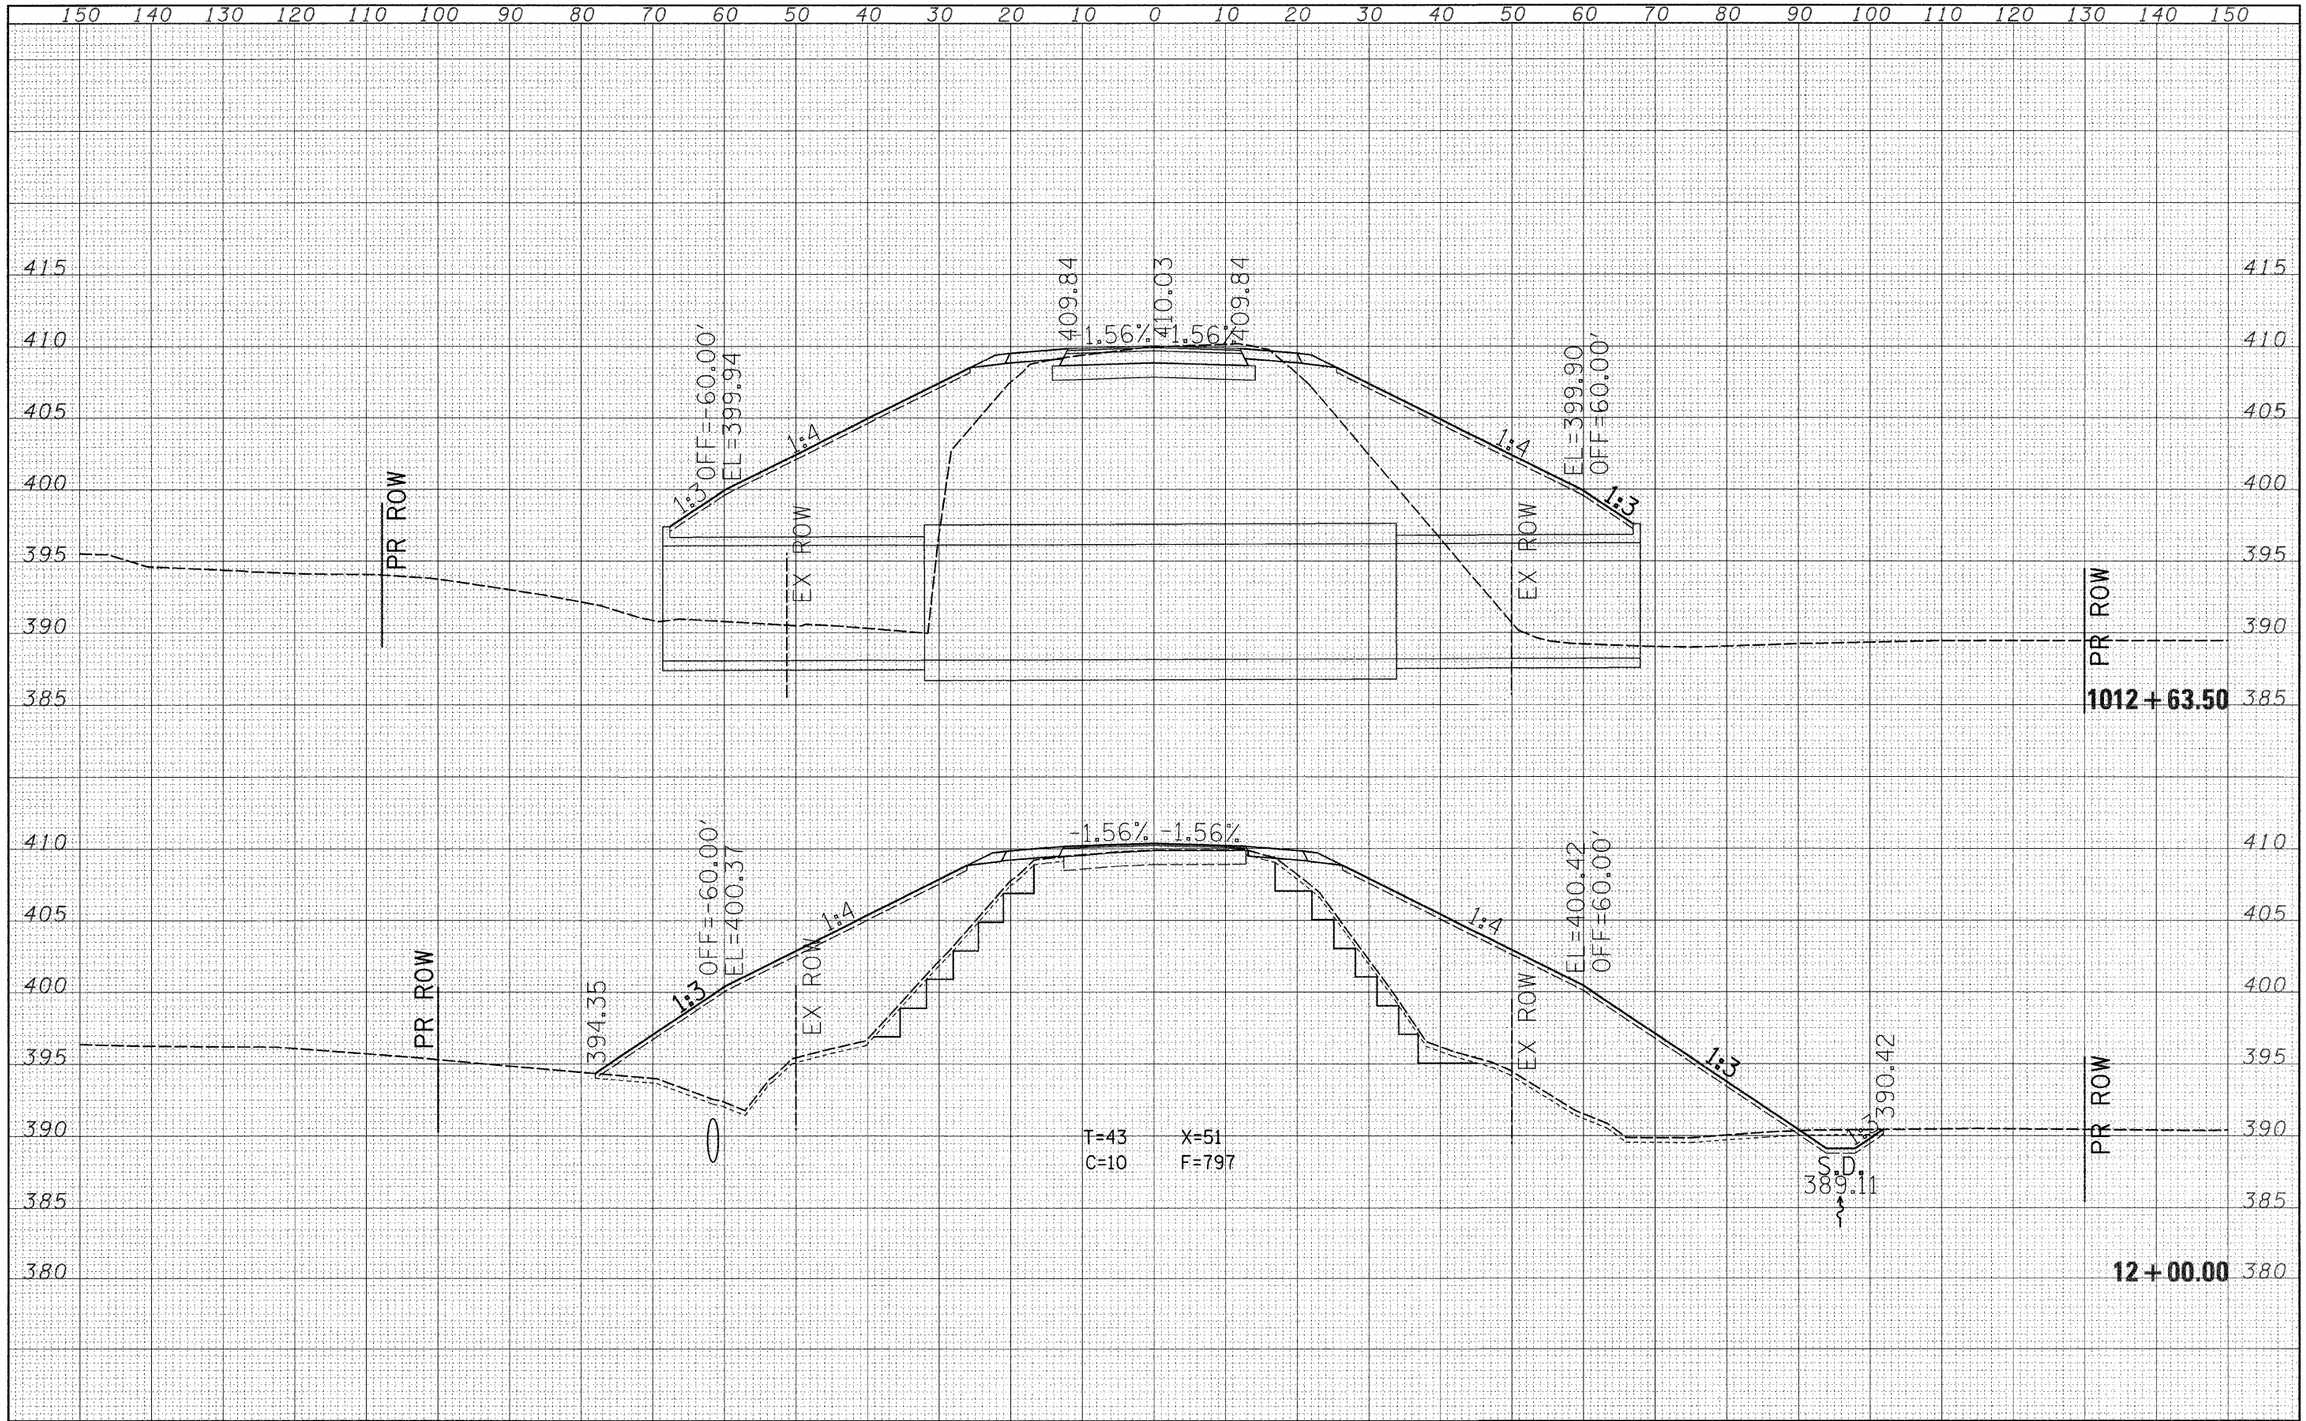

FILE NAME = c:\projects\74028d\d01104sl.m32	USER NAME = lewisbl	DESIGNED - ___	REVISED - ___	STATE OF ILLINOIS DEPARTMENT OF TRANSPORTATION	SCALE: _____	SHEET NO. __ OF ___ SHEETS	STA. 12+00.00 TO STA. 1012+63.50
		DRAWN - ___	REVISED - ___				
	PLOT SCALE = 10.0000 ' / IN.	CHECKED - ___	REVISED - ___				
	PLOT DATE = 3/20/2008	DATE - _____	REVISED - ___				

F.A.P. RTE.	SECTION	COUNTY	TOTAL SHEETS	SHEET NO.
821	122.R	Wabash	31	23

CONTRACT NO. 74028

FED. ROAD DIST. NO. _ | ILLINOIS | FED. AID PROJECT