ROUTE	SECTION	SHEET
43	04-00355-00-RS	33 OF 43

HARRISON AVE STRIPING PLAN

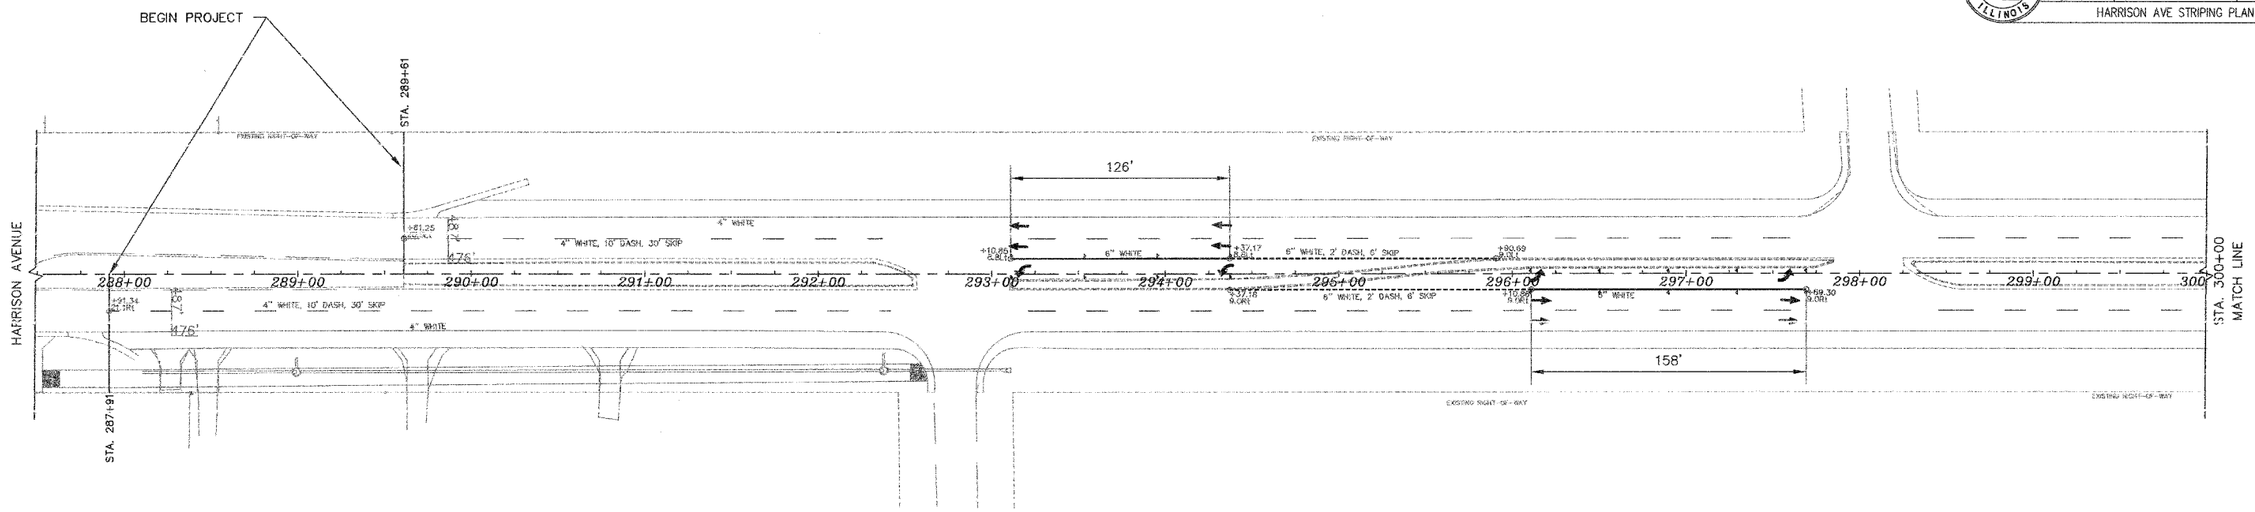

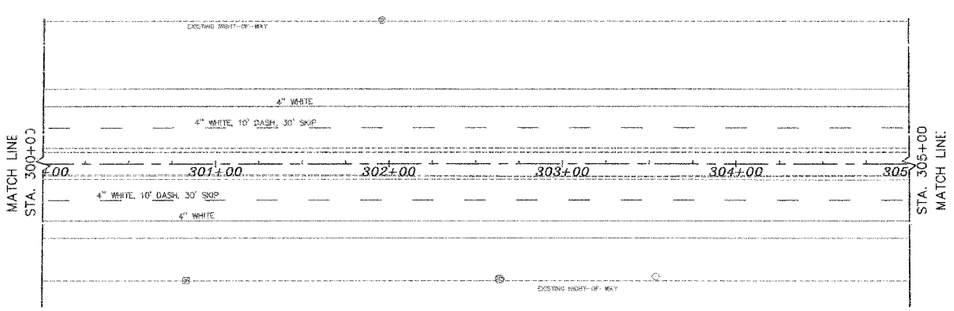

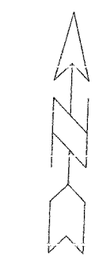

SCALE 1"=40'

SHEET 1

STRIPING PLAN

F:\Lineboy\Projects\Harrison Avenue\33-38\ANDY\Striping.dwg, 4-9-2009 9:30:26 AM, 1:1,
WCHD, A. Limberg