ROUTE NO.	SECTION	COUNTY	TOTAL SHEETS	SHEET NO.
FAS 666	99-00080-00-RP	DOUGLAS	279	160
FED.ROAD DIST.NO. ..	ILLINOIS	PROJECT	C-95-323-07	

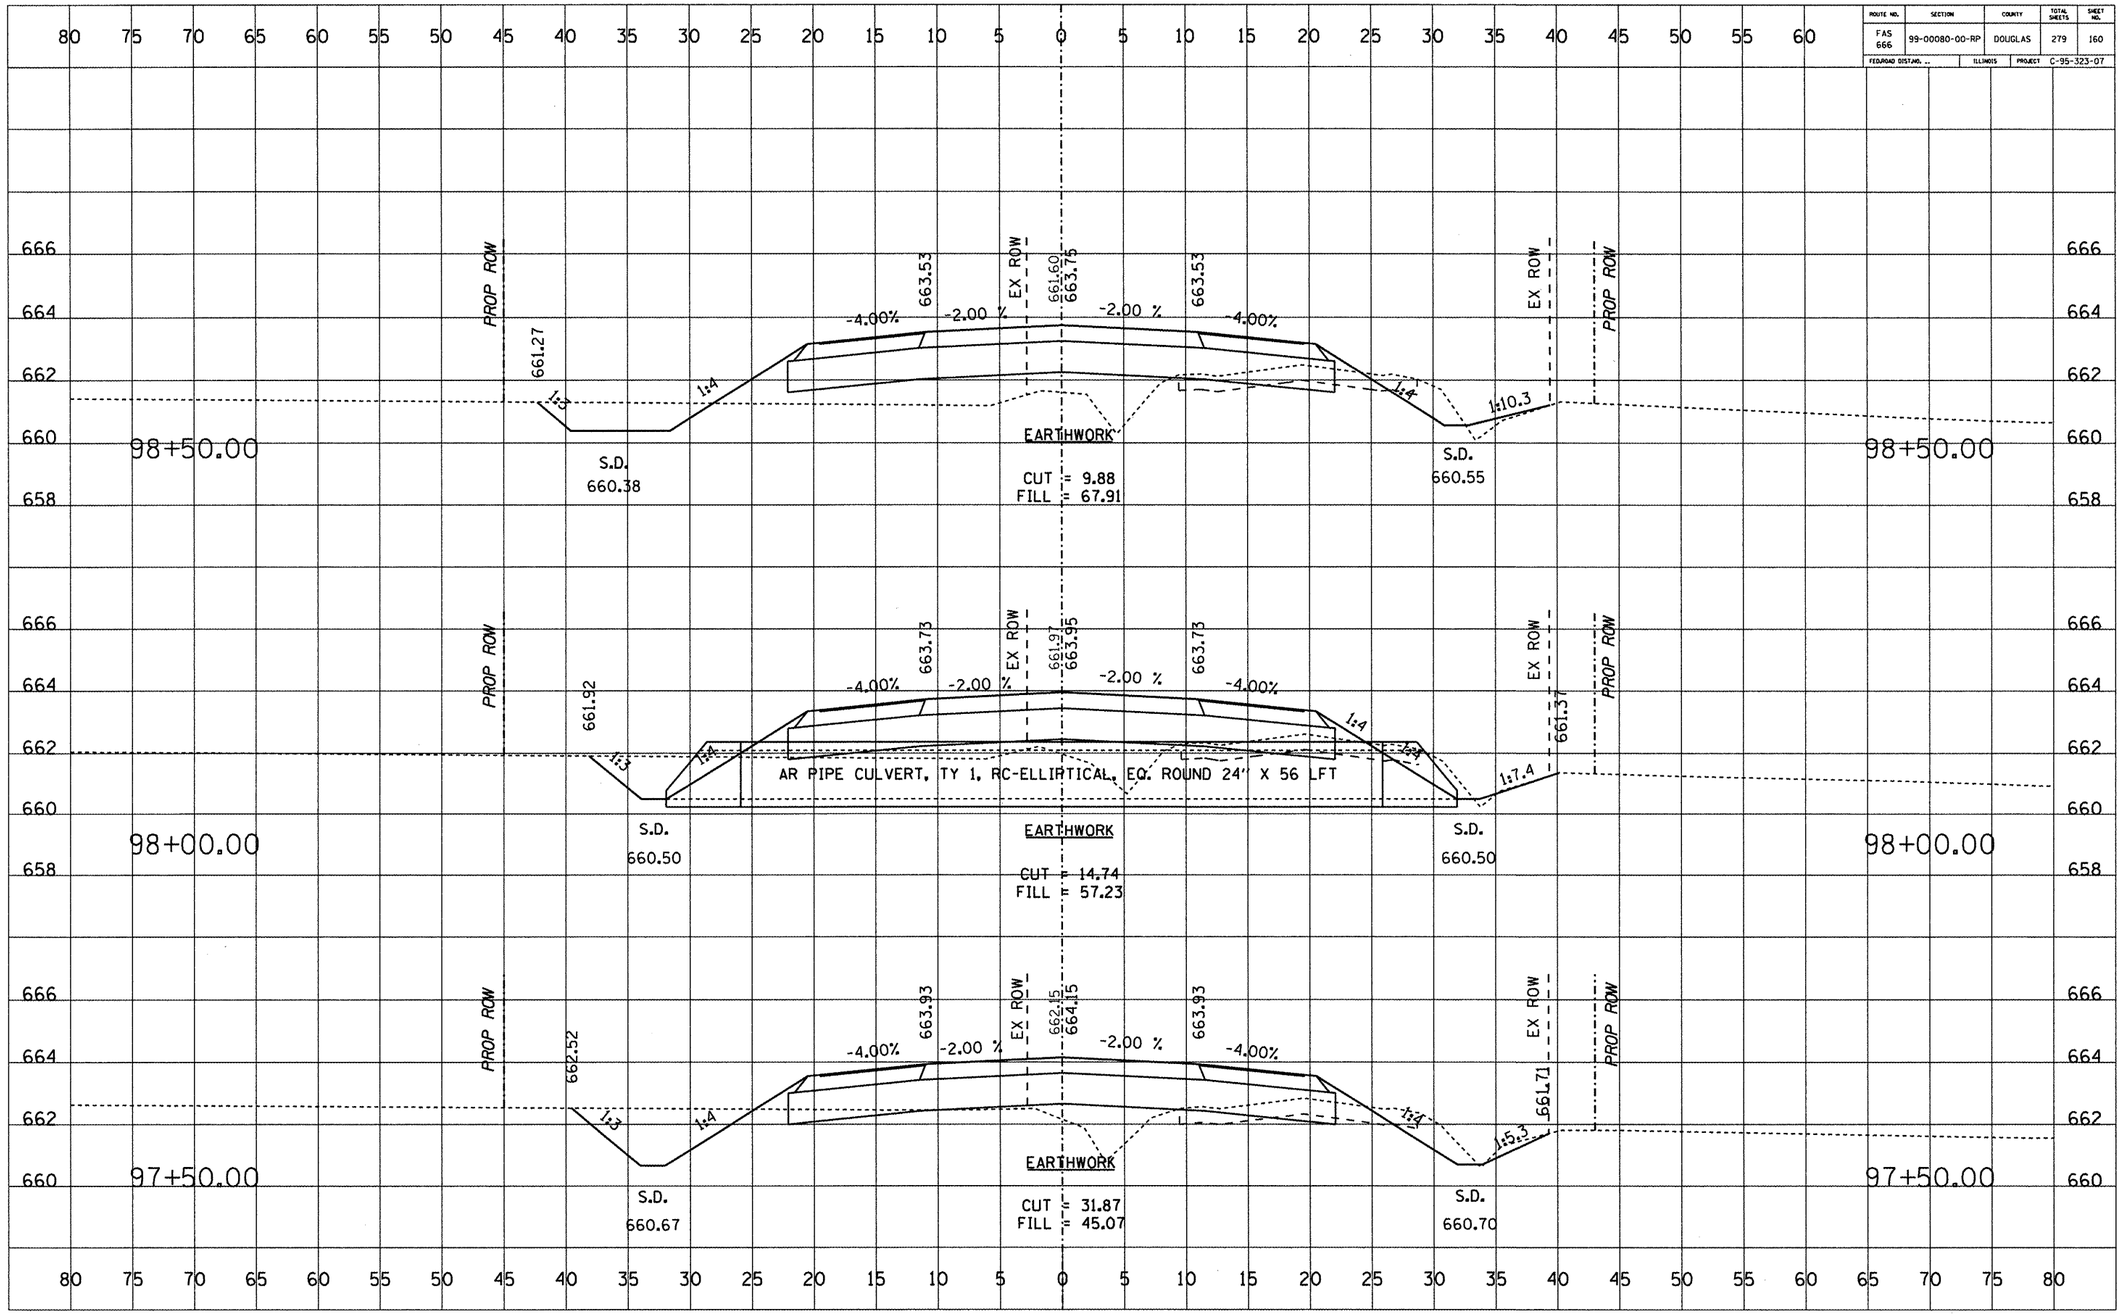

FINAL SURVEY	BY	DATE
NOTE BOOK NO.	SURVEYED	
	PLOTTED	
	TEMPLATE	
	AREAS	
	AREAS CHECKED	

ORIGINAL SURVEY	BY	DATE
NOTE BOOK NO.	SURVEYED	
	PLOTTED	
	TEMPLATE	
	AREAS	
	AREAS CHECKED	

Prepared by: DOUGLAS COUNTY HIGHWAY DEPARTMENT TUSCOLA, ILLINOIS

CH 11 (FAS 666) - CROSS SECTIONS STA 97+50 TO STA 98+50