ROUTE NO.	SECTION	COUNTY	TOTAL SHEETS	SHEET NO.
FAS 666	99-00080-00-RP	DOUGLAS	279	192
FEDERAL DISTRICT	ILLINOIS	PROJECT C-95-323-07		

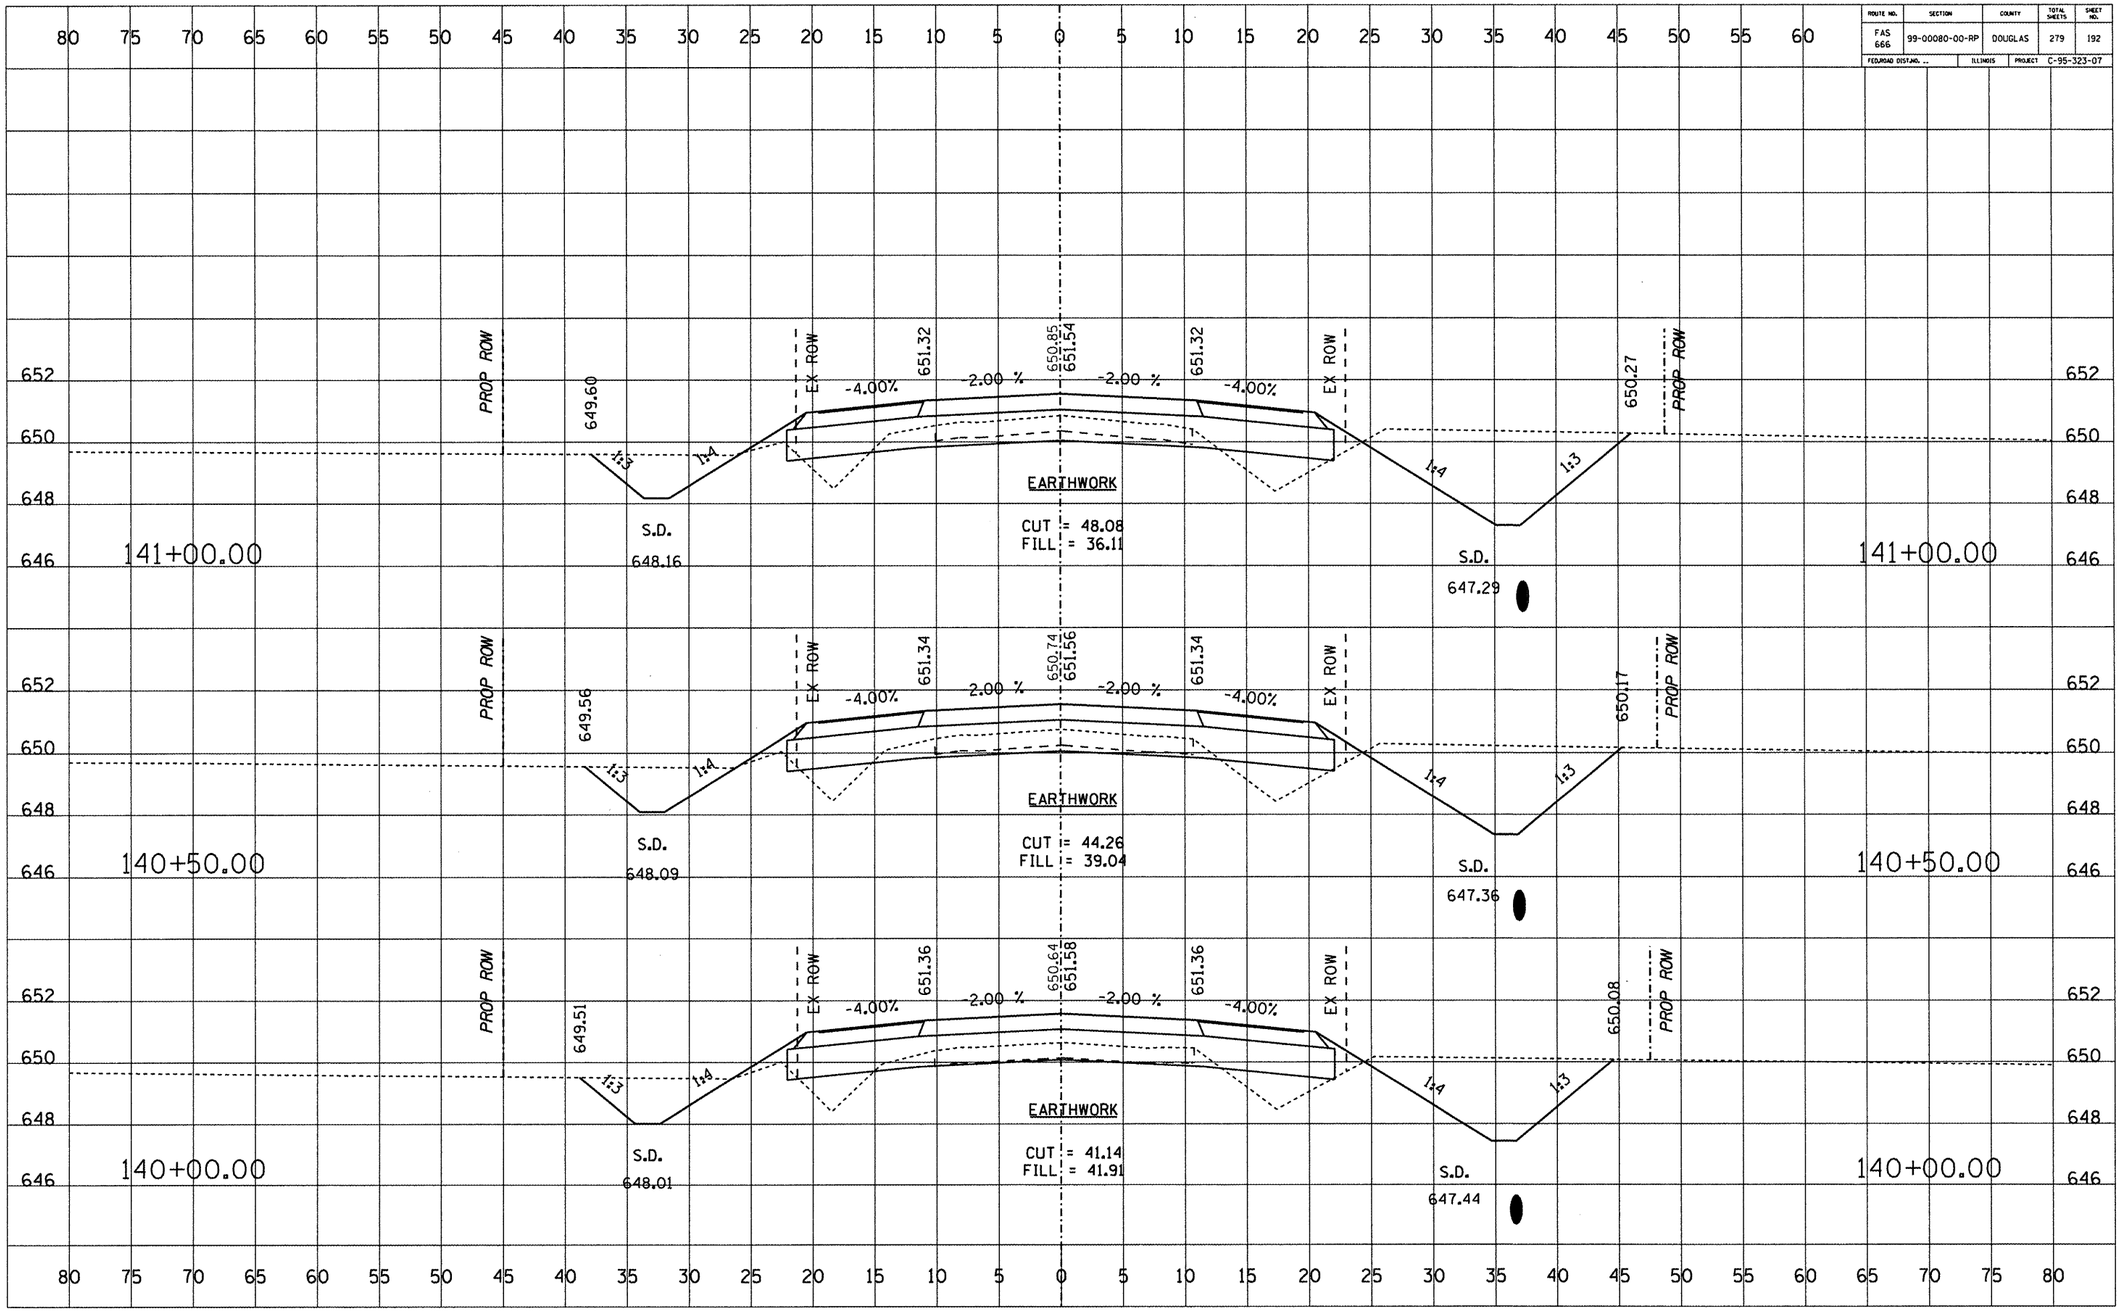

FINAL SURVEY	BY	DATE
SURVEYED		
PLOTTED		
TEMPLATE		
AREAS		
AREAS CHECKED		
NOTE BOOK NO.		

ORIGINAL SURVEY	BY	DATE
SURVEYED		
PLOTTED		
TEMPLATE		
AREAS		
AREAS CHECKED		
NOTE BOOK NO.		

Prepared by: DOUGLAS COUNTY HIGHWAY DEPARTMENT TUSCOLA, ILLINOIS

CH 11 (FAS 666) - CROSS SECTIONS STA 140+00 TO STA 141+00