ROUTE NO.	SECTION	COUNTY	TOTAL SHEETS	SHEET NO.
FAS 666	99-00080-00-RP	DOUGLAS	279	218
FEDROAD DISTRICT ...	ILLINOIS	PROJECT C-95-323-07		

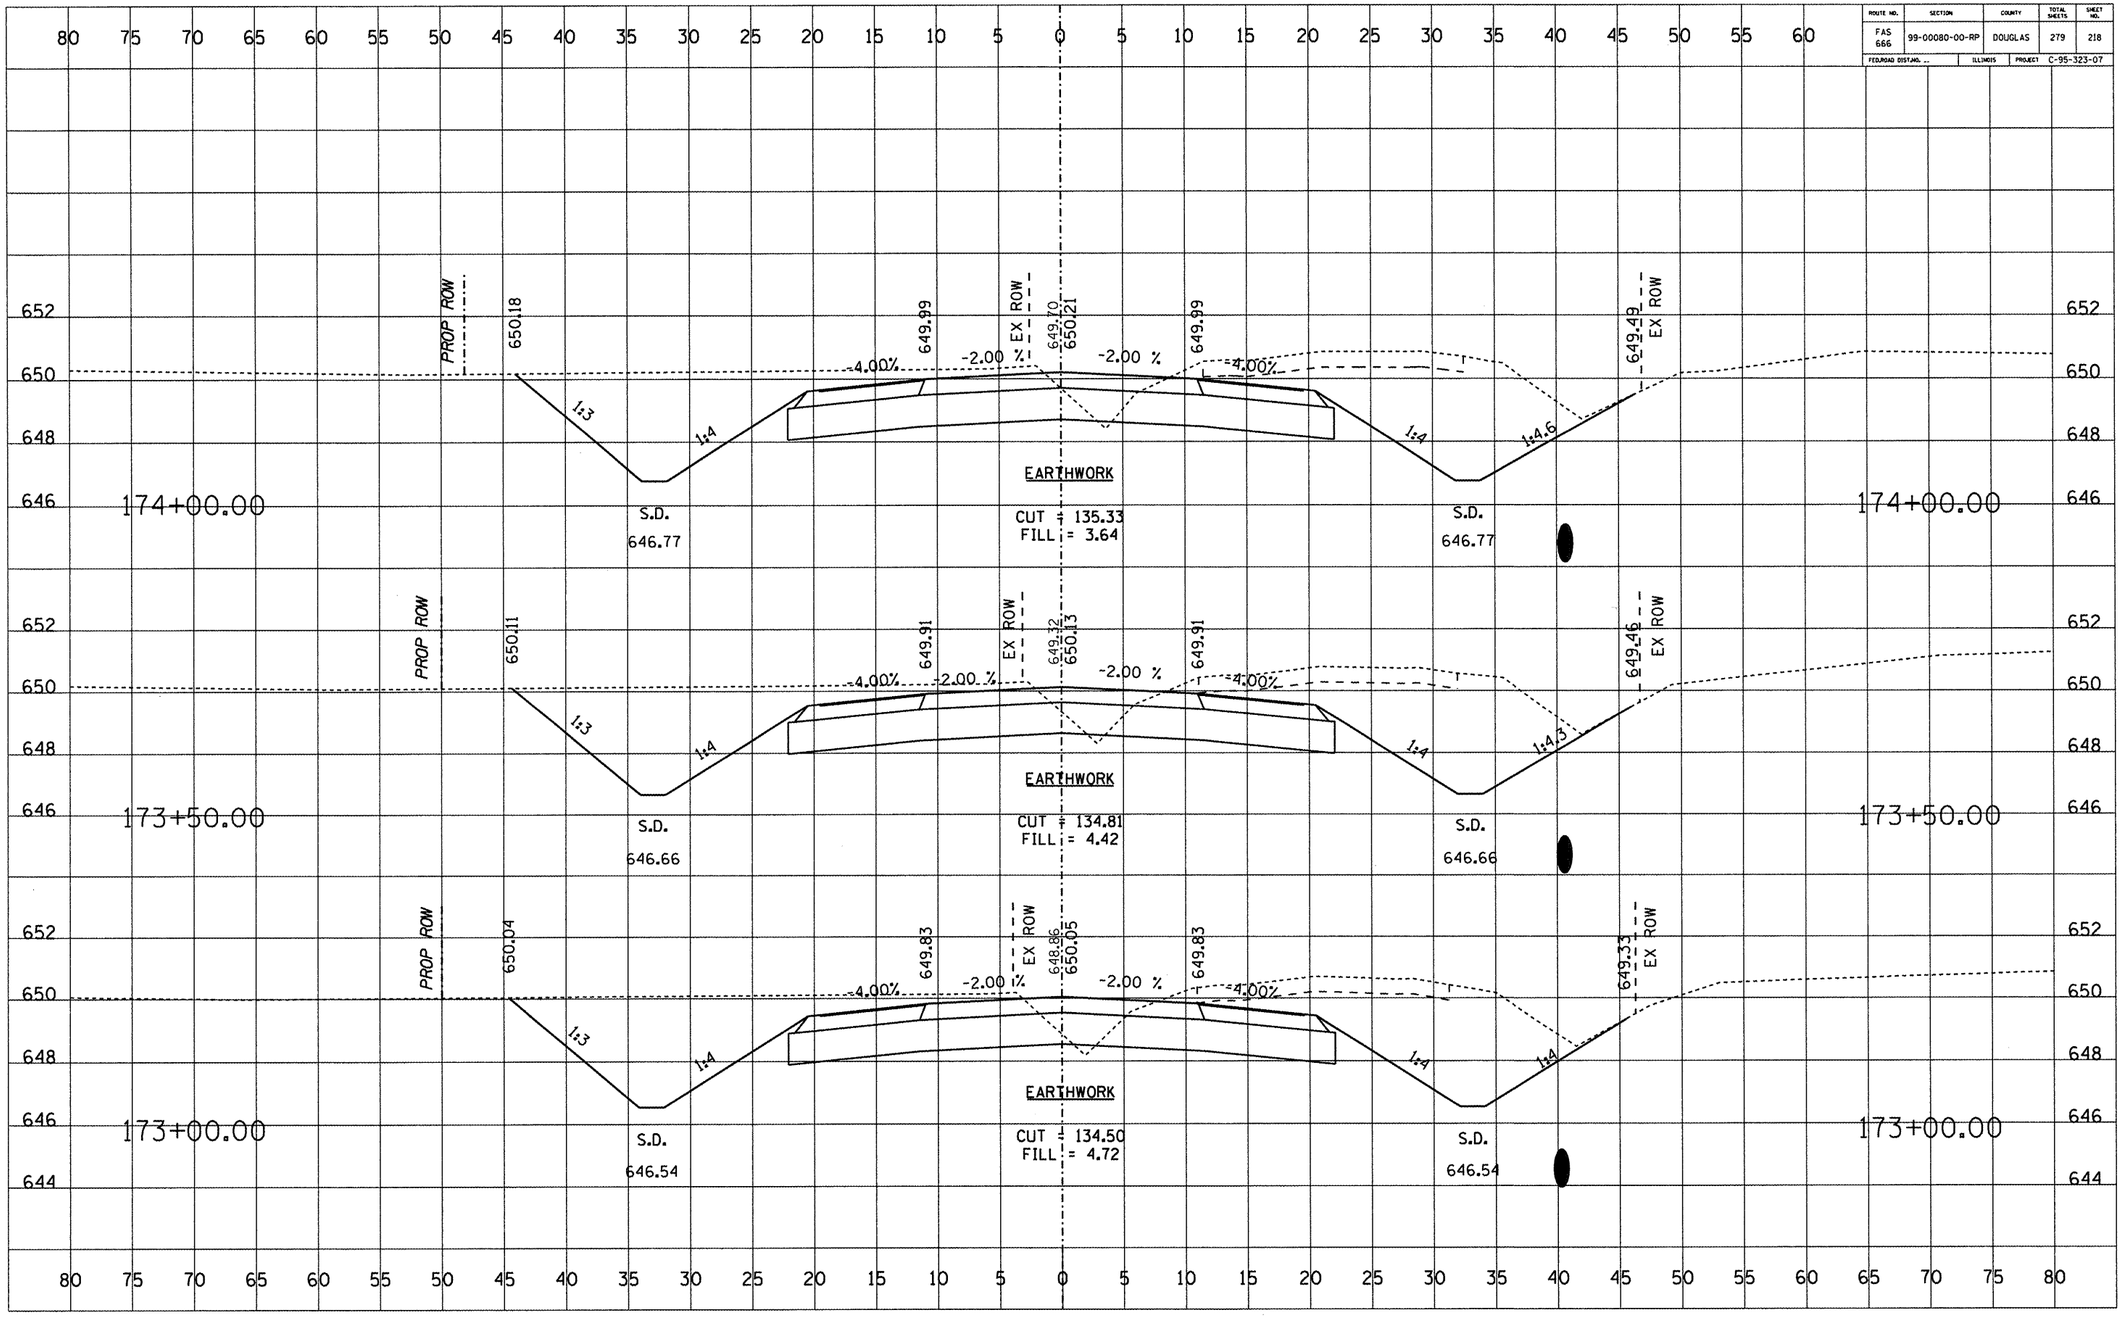

DATE	BY	
		FINAL SURVEY
		SURVEYED
		PLOTTED
		TEMPLATE
		AREAS
		AREAS CHECKED
		NOTE BOOK NO.

DATE	BY	
		ORIGINAL SURVEY
		SURVEYED
		PLOTTED
		TEMPLATE
		AREAS
		AREAS CHECKED
		NOTE BOOK NO.

Prepared by: DOUGLAS COUNTY HIGHWAY DEPARTMENT TUSCOLA, ILLINOIS

CH 11 (FAS 666) - CROSS SECTIONS STA 173+00 TO STA 174+00