ROUTE NO.	SECTION	COUNTY	TOTAL SHEETS	SHEET NO.
FAS 666	99-00080-00-RP	DOUGLAS	279	262
FED/ROAD DIST./NO. ...	ILLINOIS	PROJECT C-95-323-07		

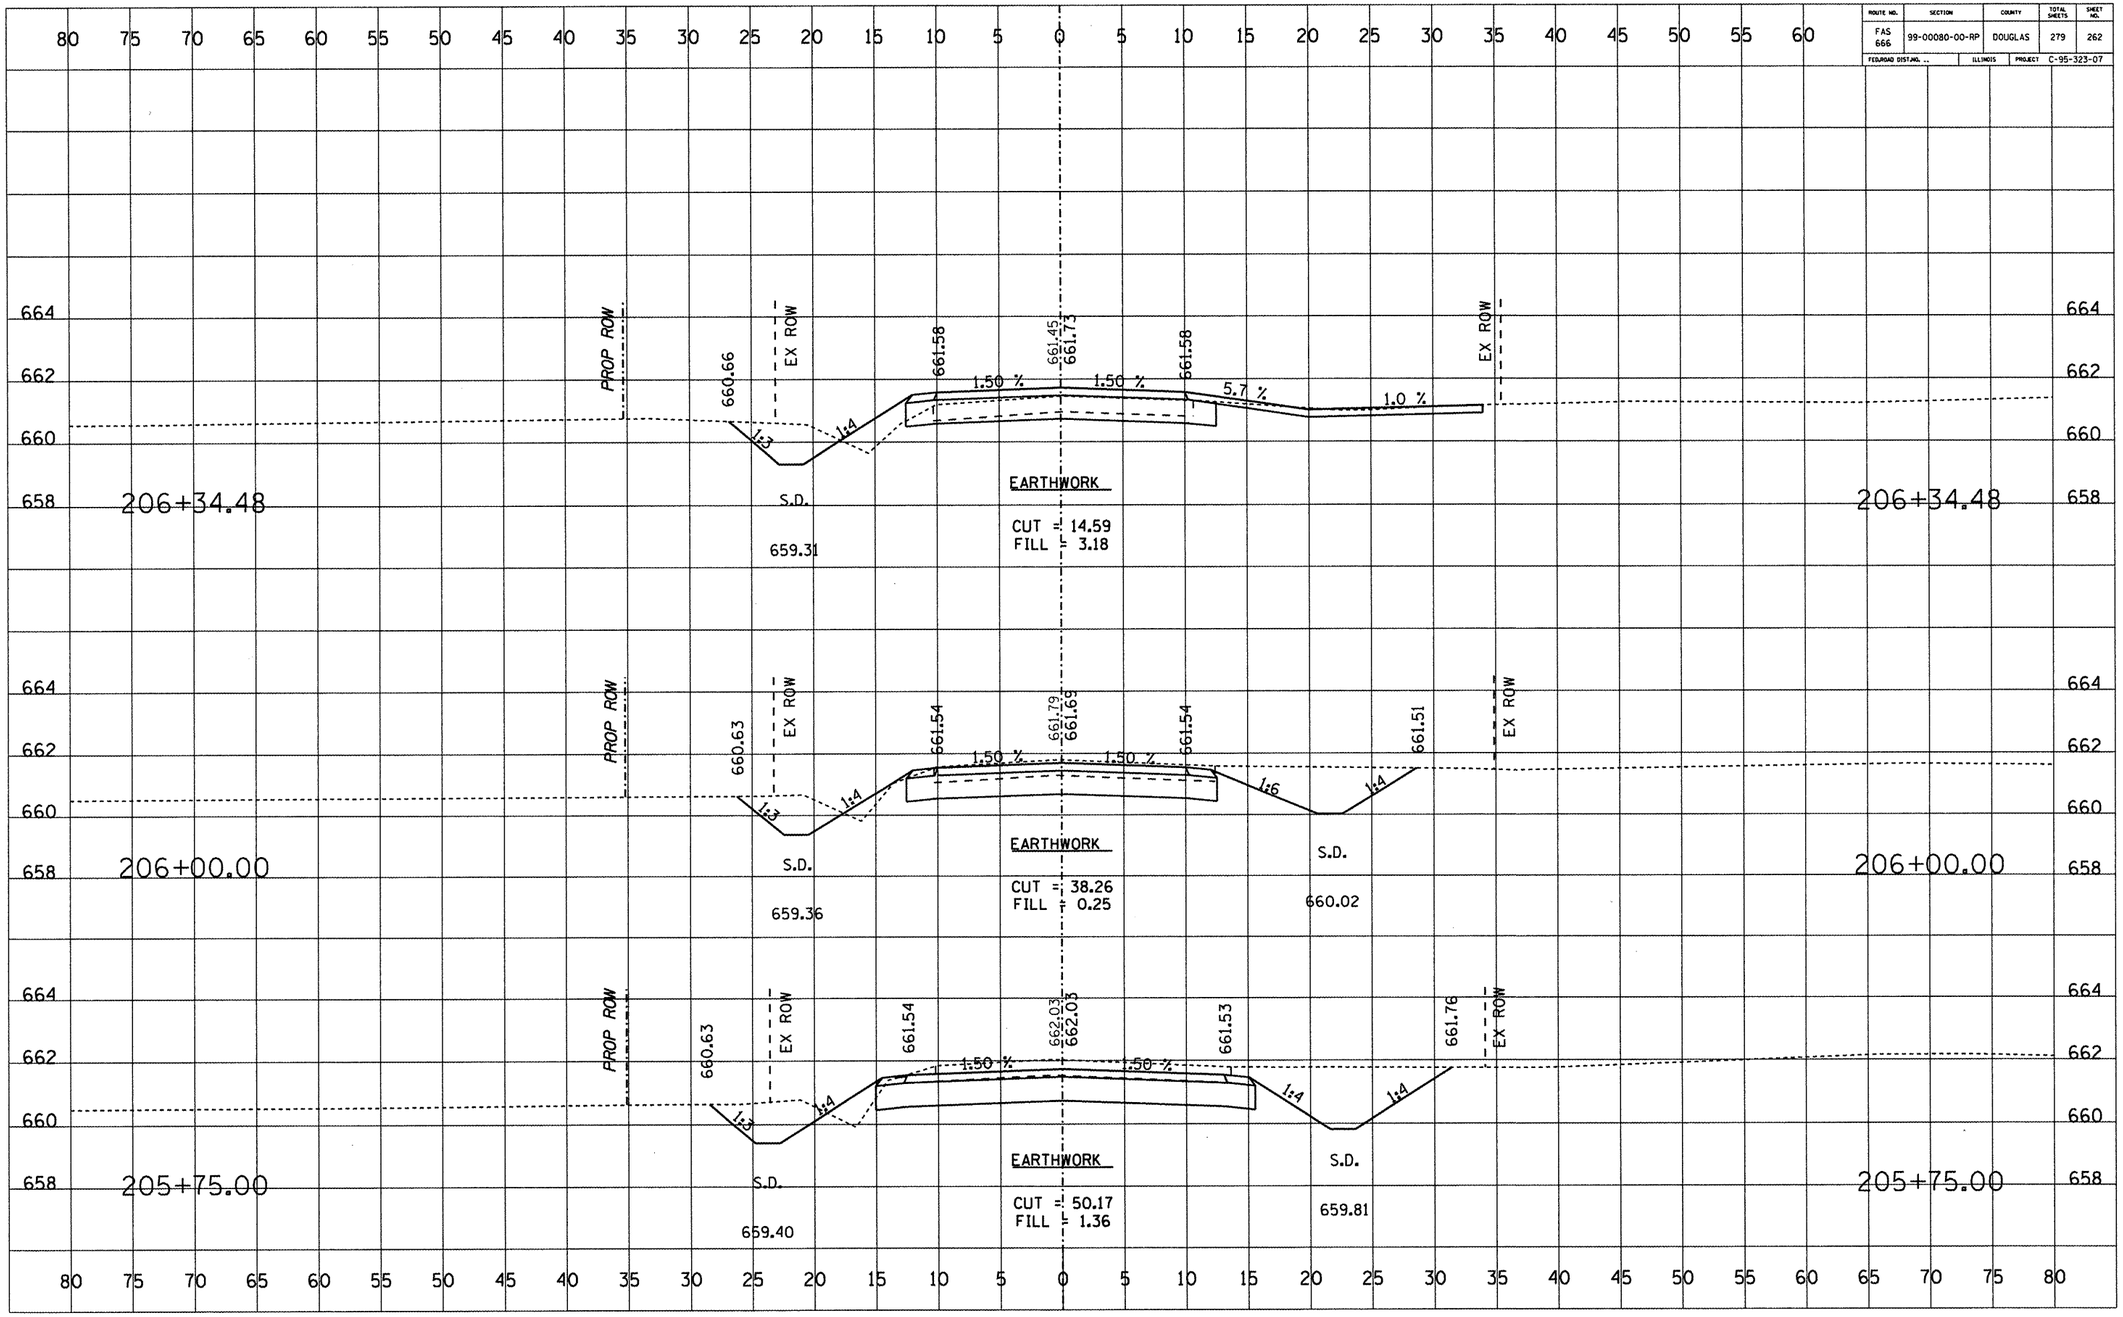

FINAL SURVEY	SURVEYED	PLOTTED	TEMPLATE	AREAS	AREAS CHECKED
NOTE BOOK NO.	BY	DATE			

ORIGINAL SURVEY	SURVEYED	PLOTTED	TEMPLATE	AREAS	AREAS CHECKED
NOTE BOOK NO.	BY	DATE			

Prepared by: DOUGLAS COUNTY HIGHWAY DEPARTMENT TUSCOLA, ILLINOIS

TR 8 (100 E) - CROSS SECTIONS STA 205+75 TO STA 206+34.48