ROUTE NO.	SECTION	COUNTY	TOTAL SHEETS	SHEET NO.
FAS 666	99-00080-00-RP	DOUGLAS	279	274
FED.ROAD DIST.NO. ..	ILLINOIS	PROJECT	C-95-323-07	

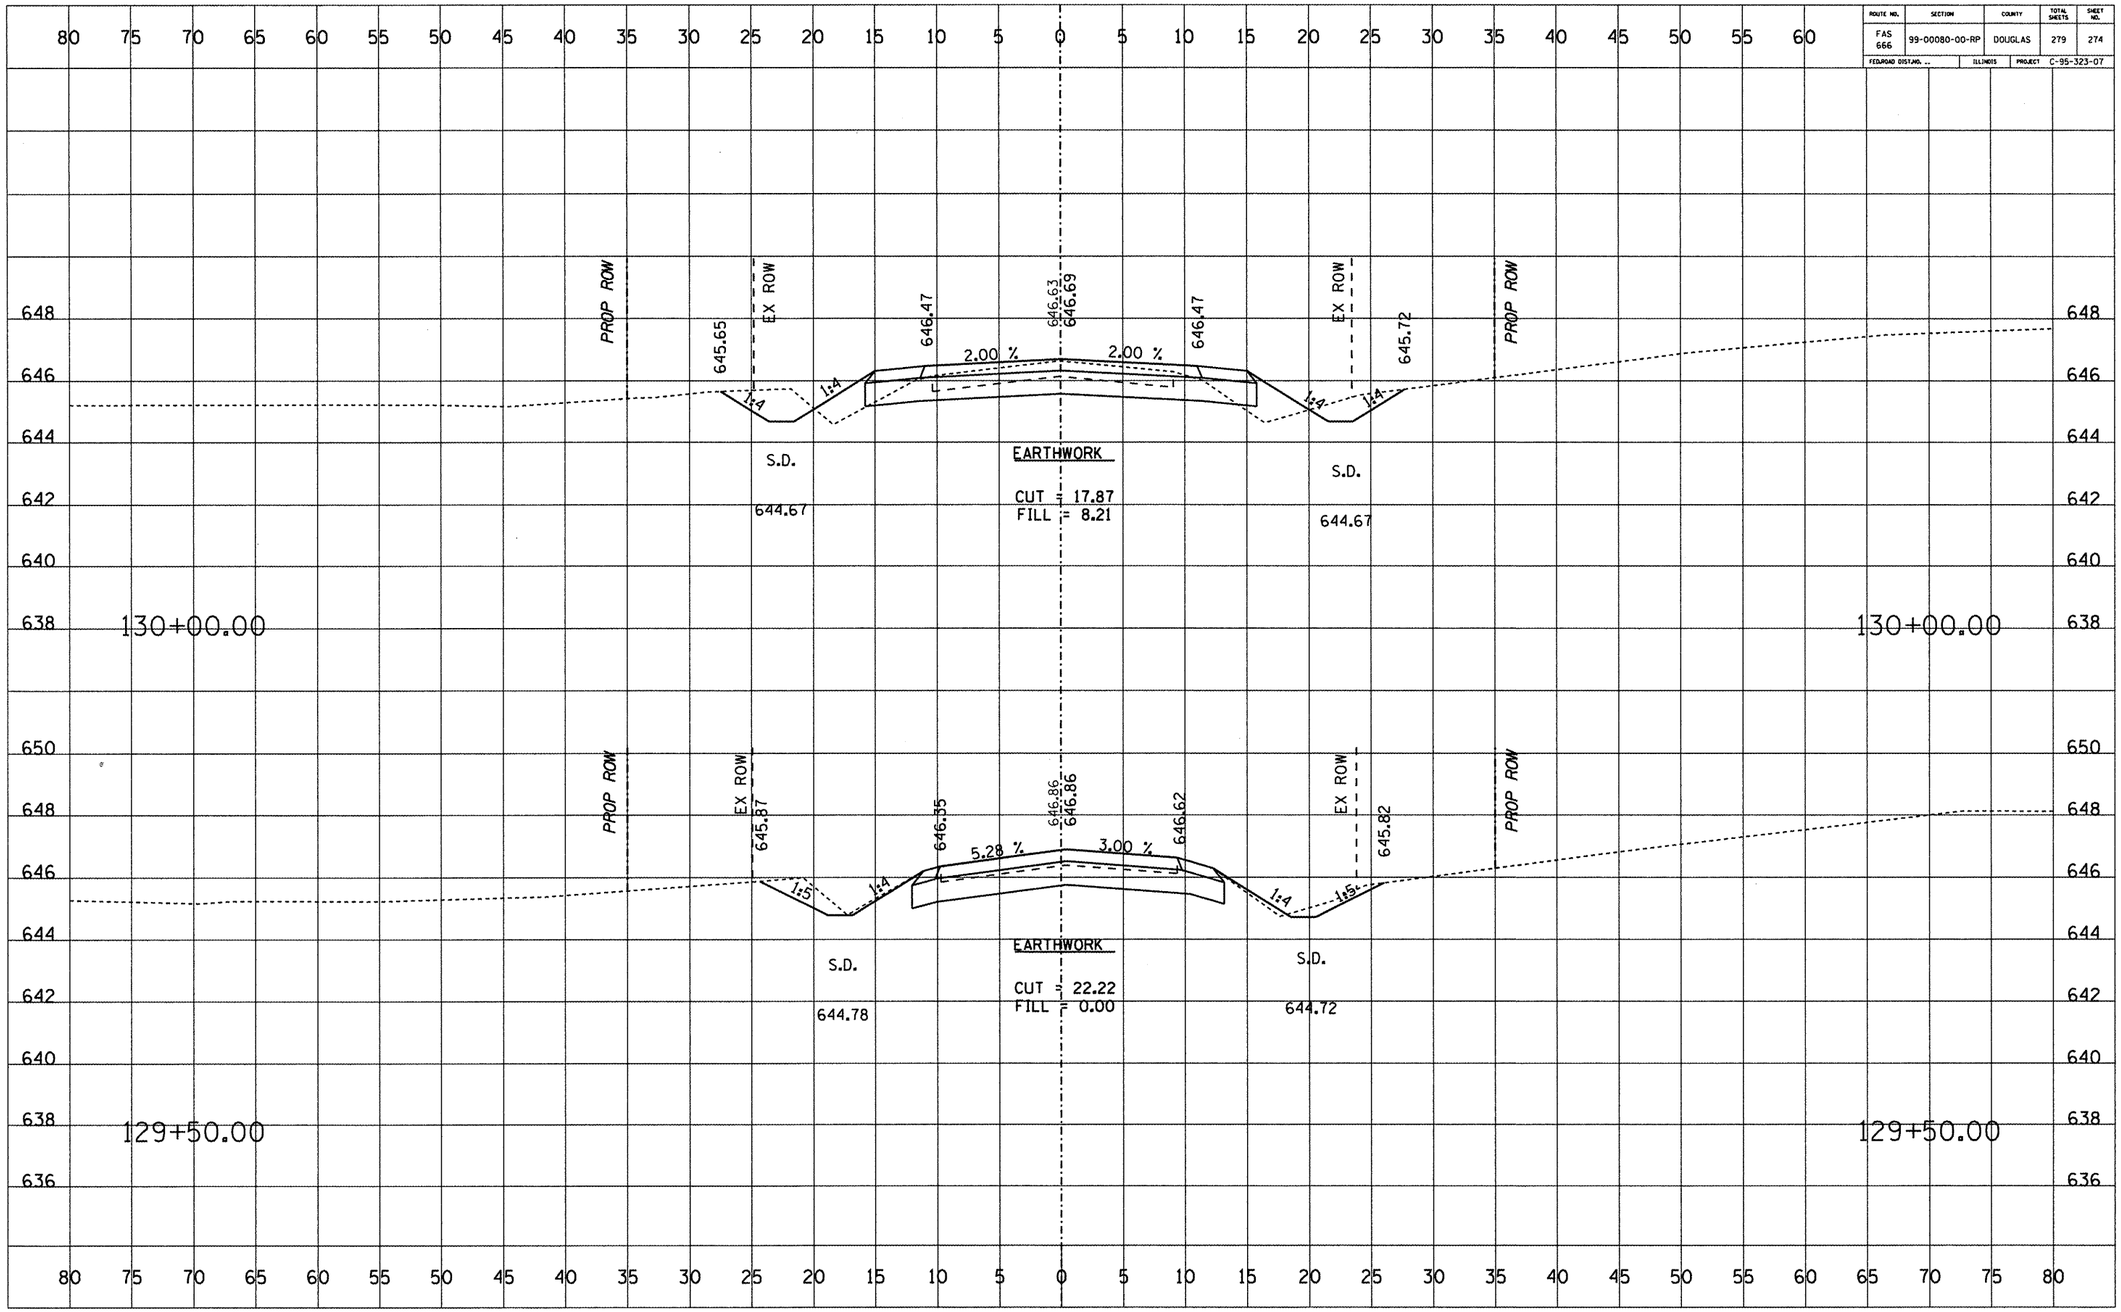

Prepared by: DOUGLAS COUNTY HIGHWAY DEPARTMENT TUSCOLA, ILLINOIS

FAS 670 (CH 26) - CROSS SECTIONS STA 129+50 TO STA 130+00