IDNR FILE NO. 2-03-025

F.A. RTE.	SECTION	COUNTY	TOTAL SHEETS	SHEET NO.
*	PARK ROADS	CONTRACT NO. 62745		
*	2004-025 RS	LAKE	116	107
STA. 38+00.00		TO STA. 40+00.00		
FED. ROAD DIST. NO.	ILLINOIS	FED. AID PROJECT		

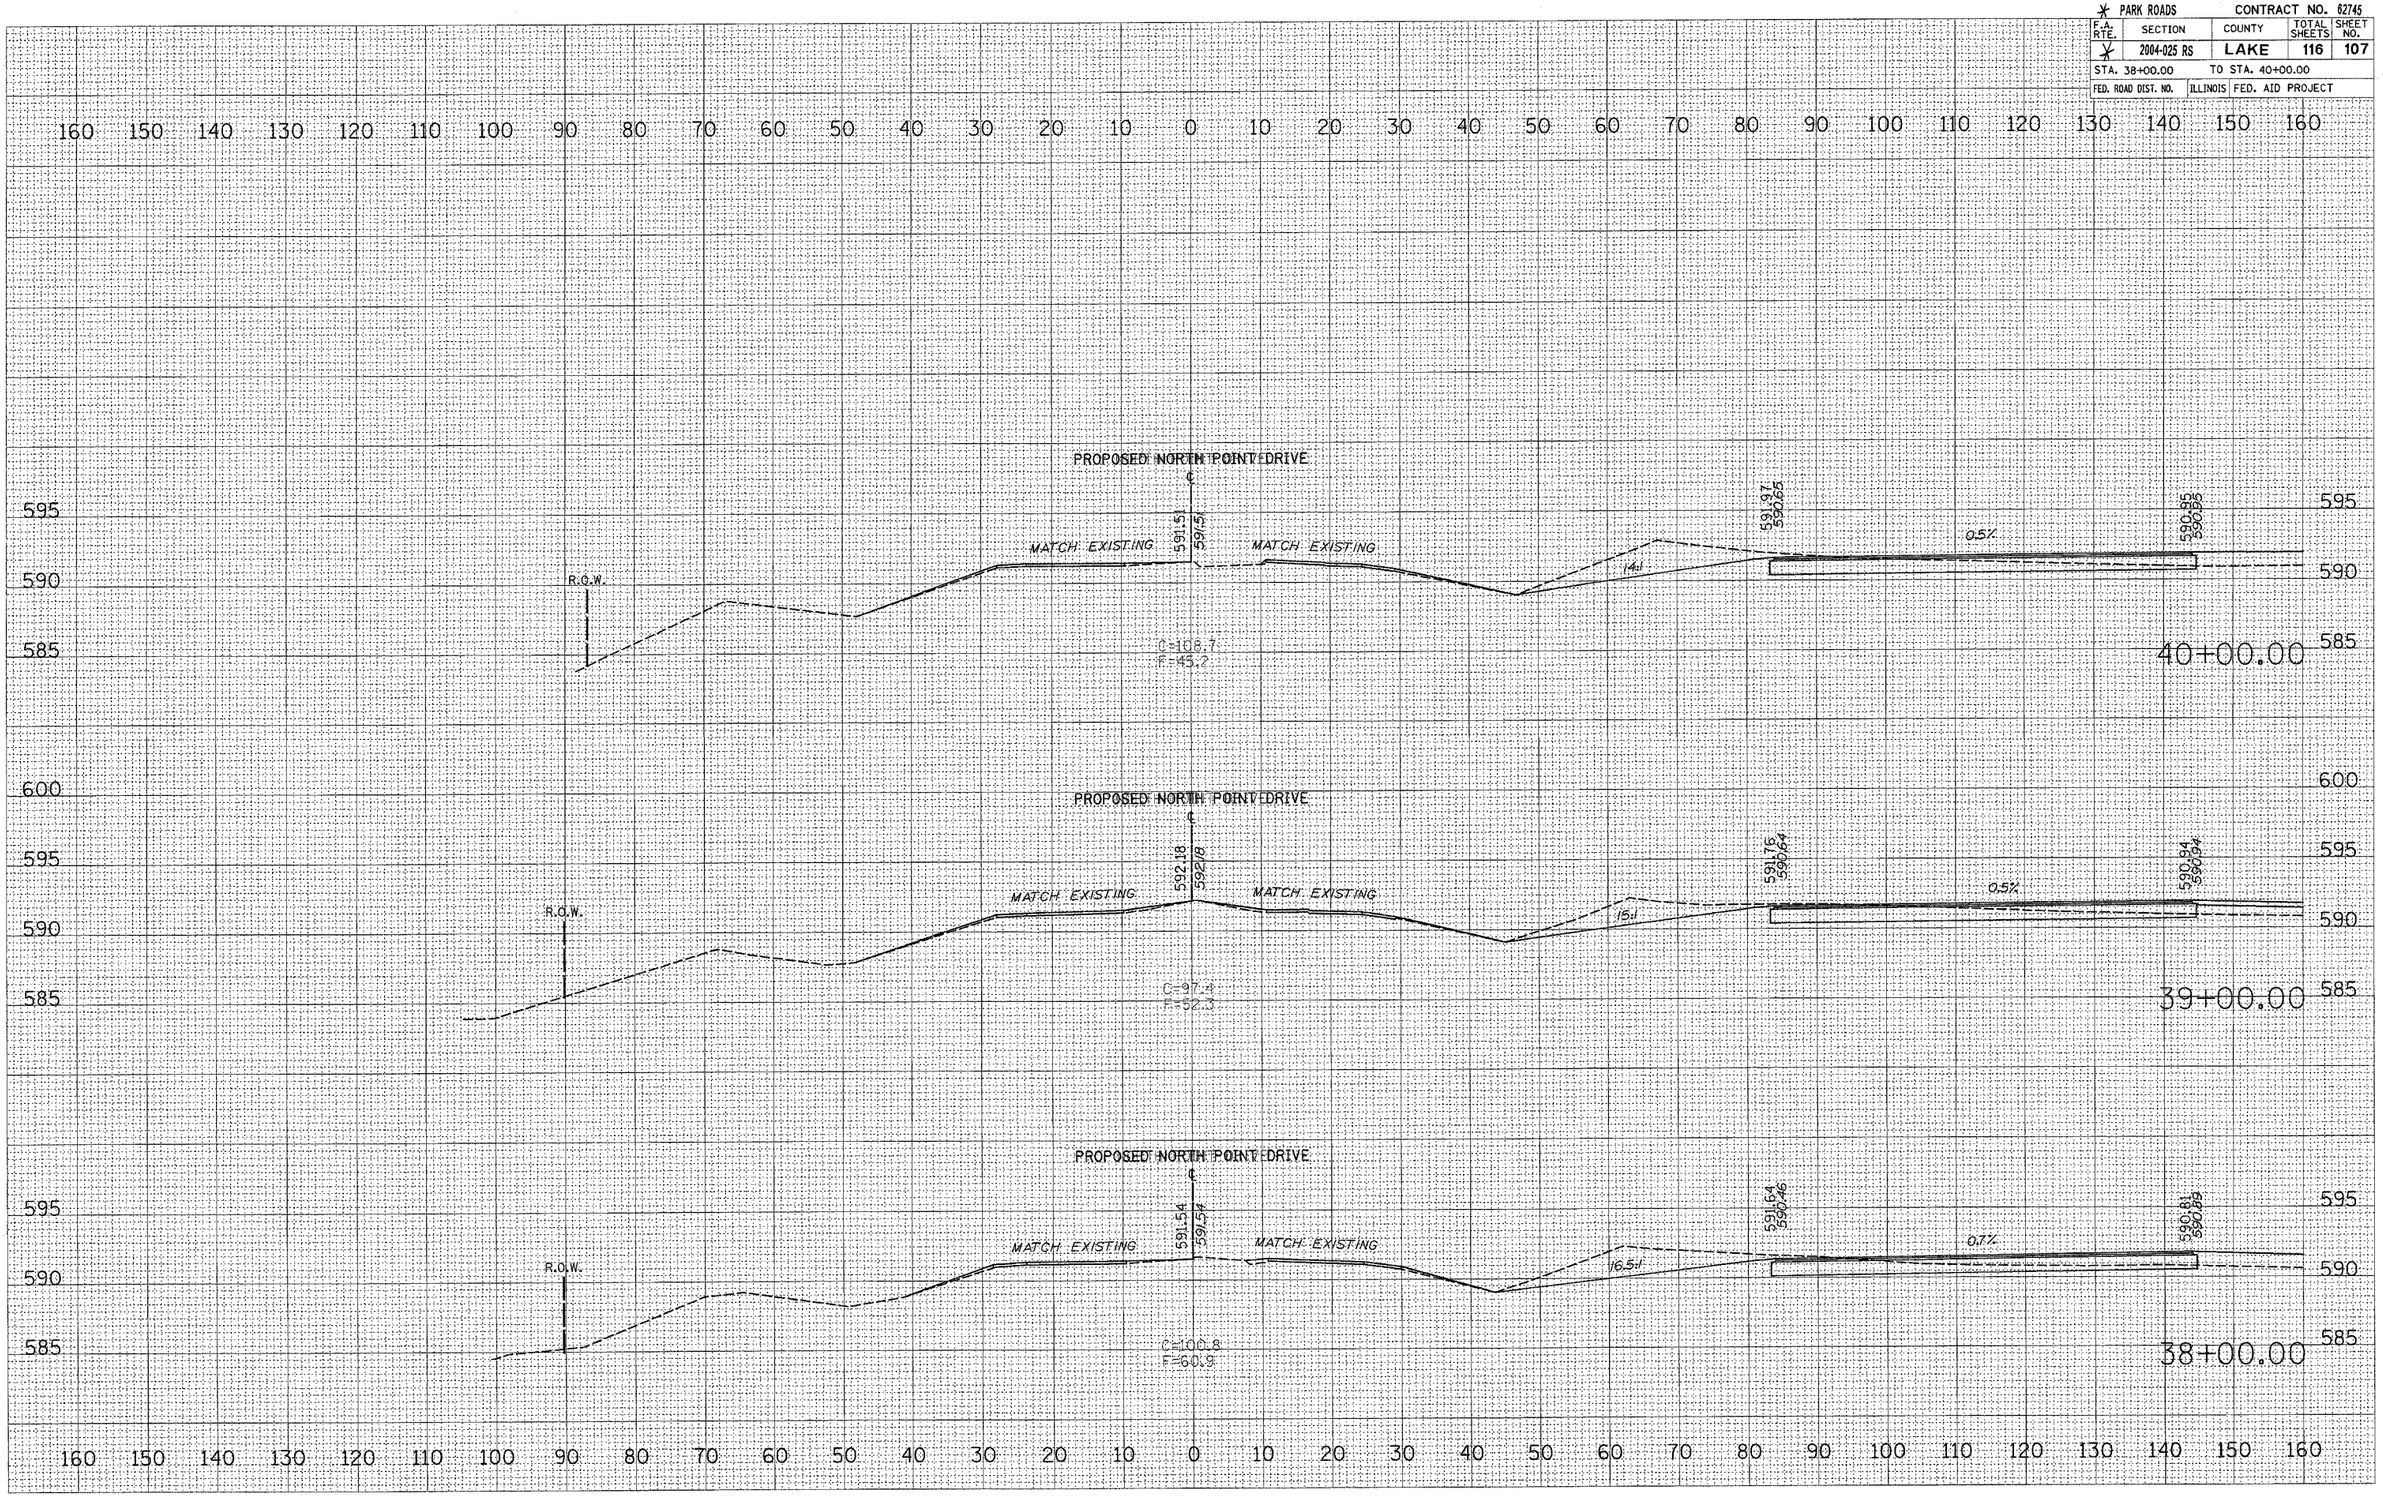

FINAL SURVEY	SURVEYED	BY	DATE
	PLOTTED		
NOTE BOOK	TEMPLATE		
NO.	AREAS		
	AREAS CHECKED		

ORIGINAL SURVEY	SURVEYED	BY	DATE
	PLOTTED		
BOOK	TEMPLATE		
	AREAS		
NO.	AREAS CHECKED		

PLOT DATE = 12/13/2005
FILE NAME = o:\projects\pl34482\rs_pnorthpt.dgn
PLOT SCALE = 10.000 ' / IN.
USER NAME = thomascd

pl34482\rs_pnorthpt_sh #02 12/13/2005 2:12:10 PM User=thomascd