IDNR FILE NO. 2-03-025

F.A. RTE.	SECTION	COUNTY	TOTAL SHEETS	SHEET NO.
*	2004-025 RS	LAKE	116	108

PARK ROADS — CONTRACT NO. 62745

STA. 41+00.00 TO STA. 43+00.00

FED. ROAD DIST. NO. | ILLINOIS | FED. AID PROJECT

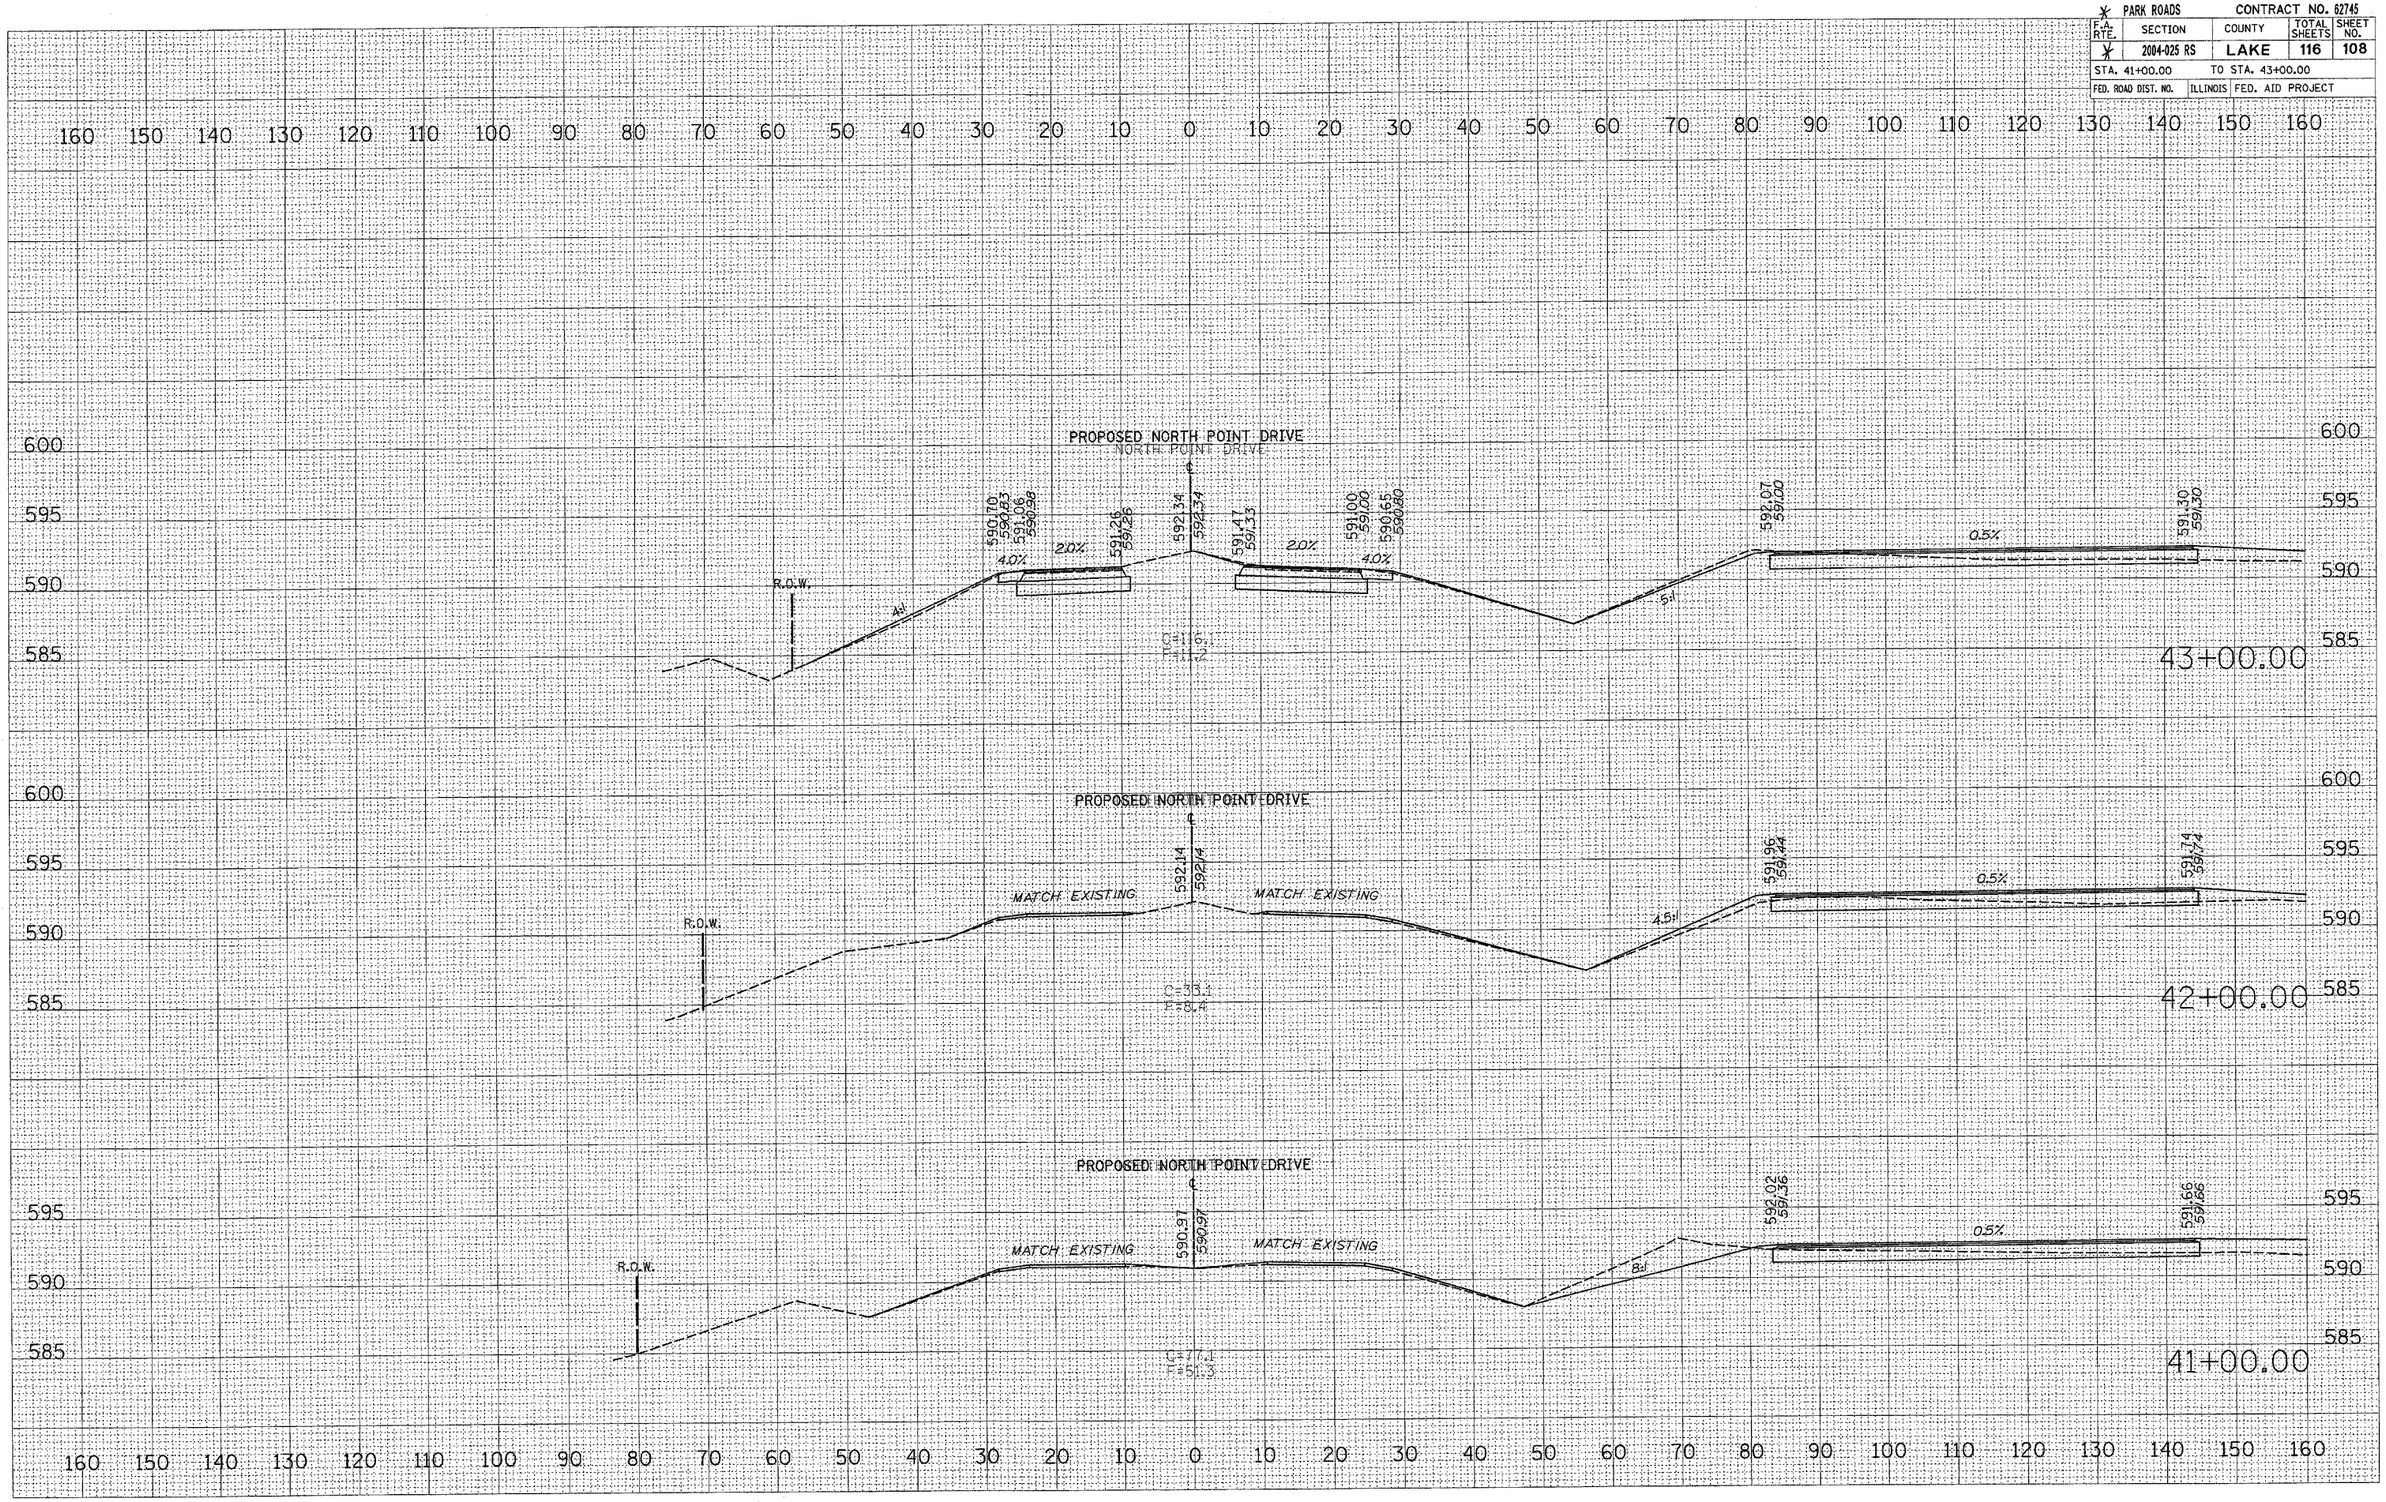

FINAL SURVEY — NOTE BOOK NO. — SURVEYED — PLOTTED — TEMPLATE — AREAS — AREAS CHECKED — BY — DATE

ORIGINAL SURVEY — NOTE BOOK NO. — SURVEYED — PLOTTED — TEMPLATE — AREAS — AREAS CHECKED — BY — DATE

PLOT DATE = 12/13/2005
FILE NAME = o:\projects\pl34402\xs_pnorthpt_ph.mxd
PLOT SCALE = 10.000 ' / IN.
USER NAME = thomsod