CONTRACT NO. 64896

F.A.P RTE.	SECTION	COUNTY	TOTAL SHEETS	SHEET NO.
301	21T	STEPHENSON	49	46
STA. 498+50.0000		TO STA. 498+59.0280		
FED. ROAD DIST. NO.	ILLINOIS	FED. AID PROJECT		

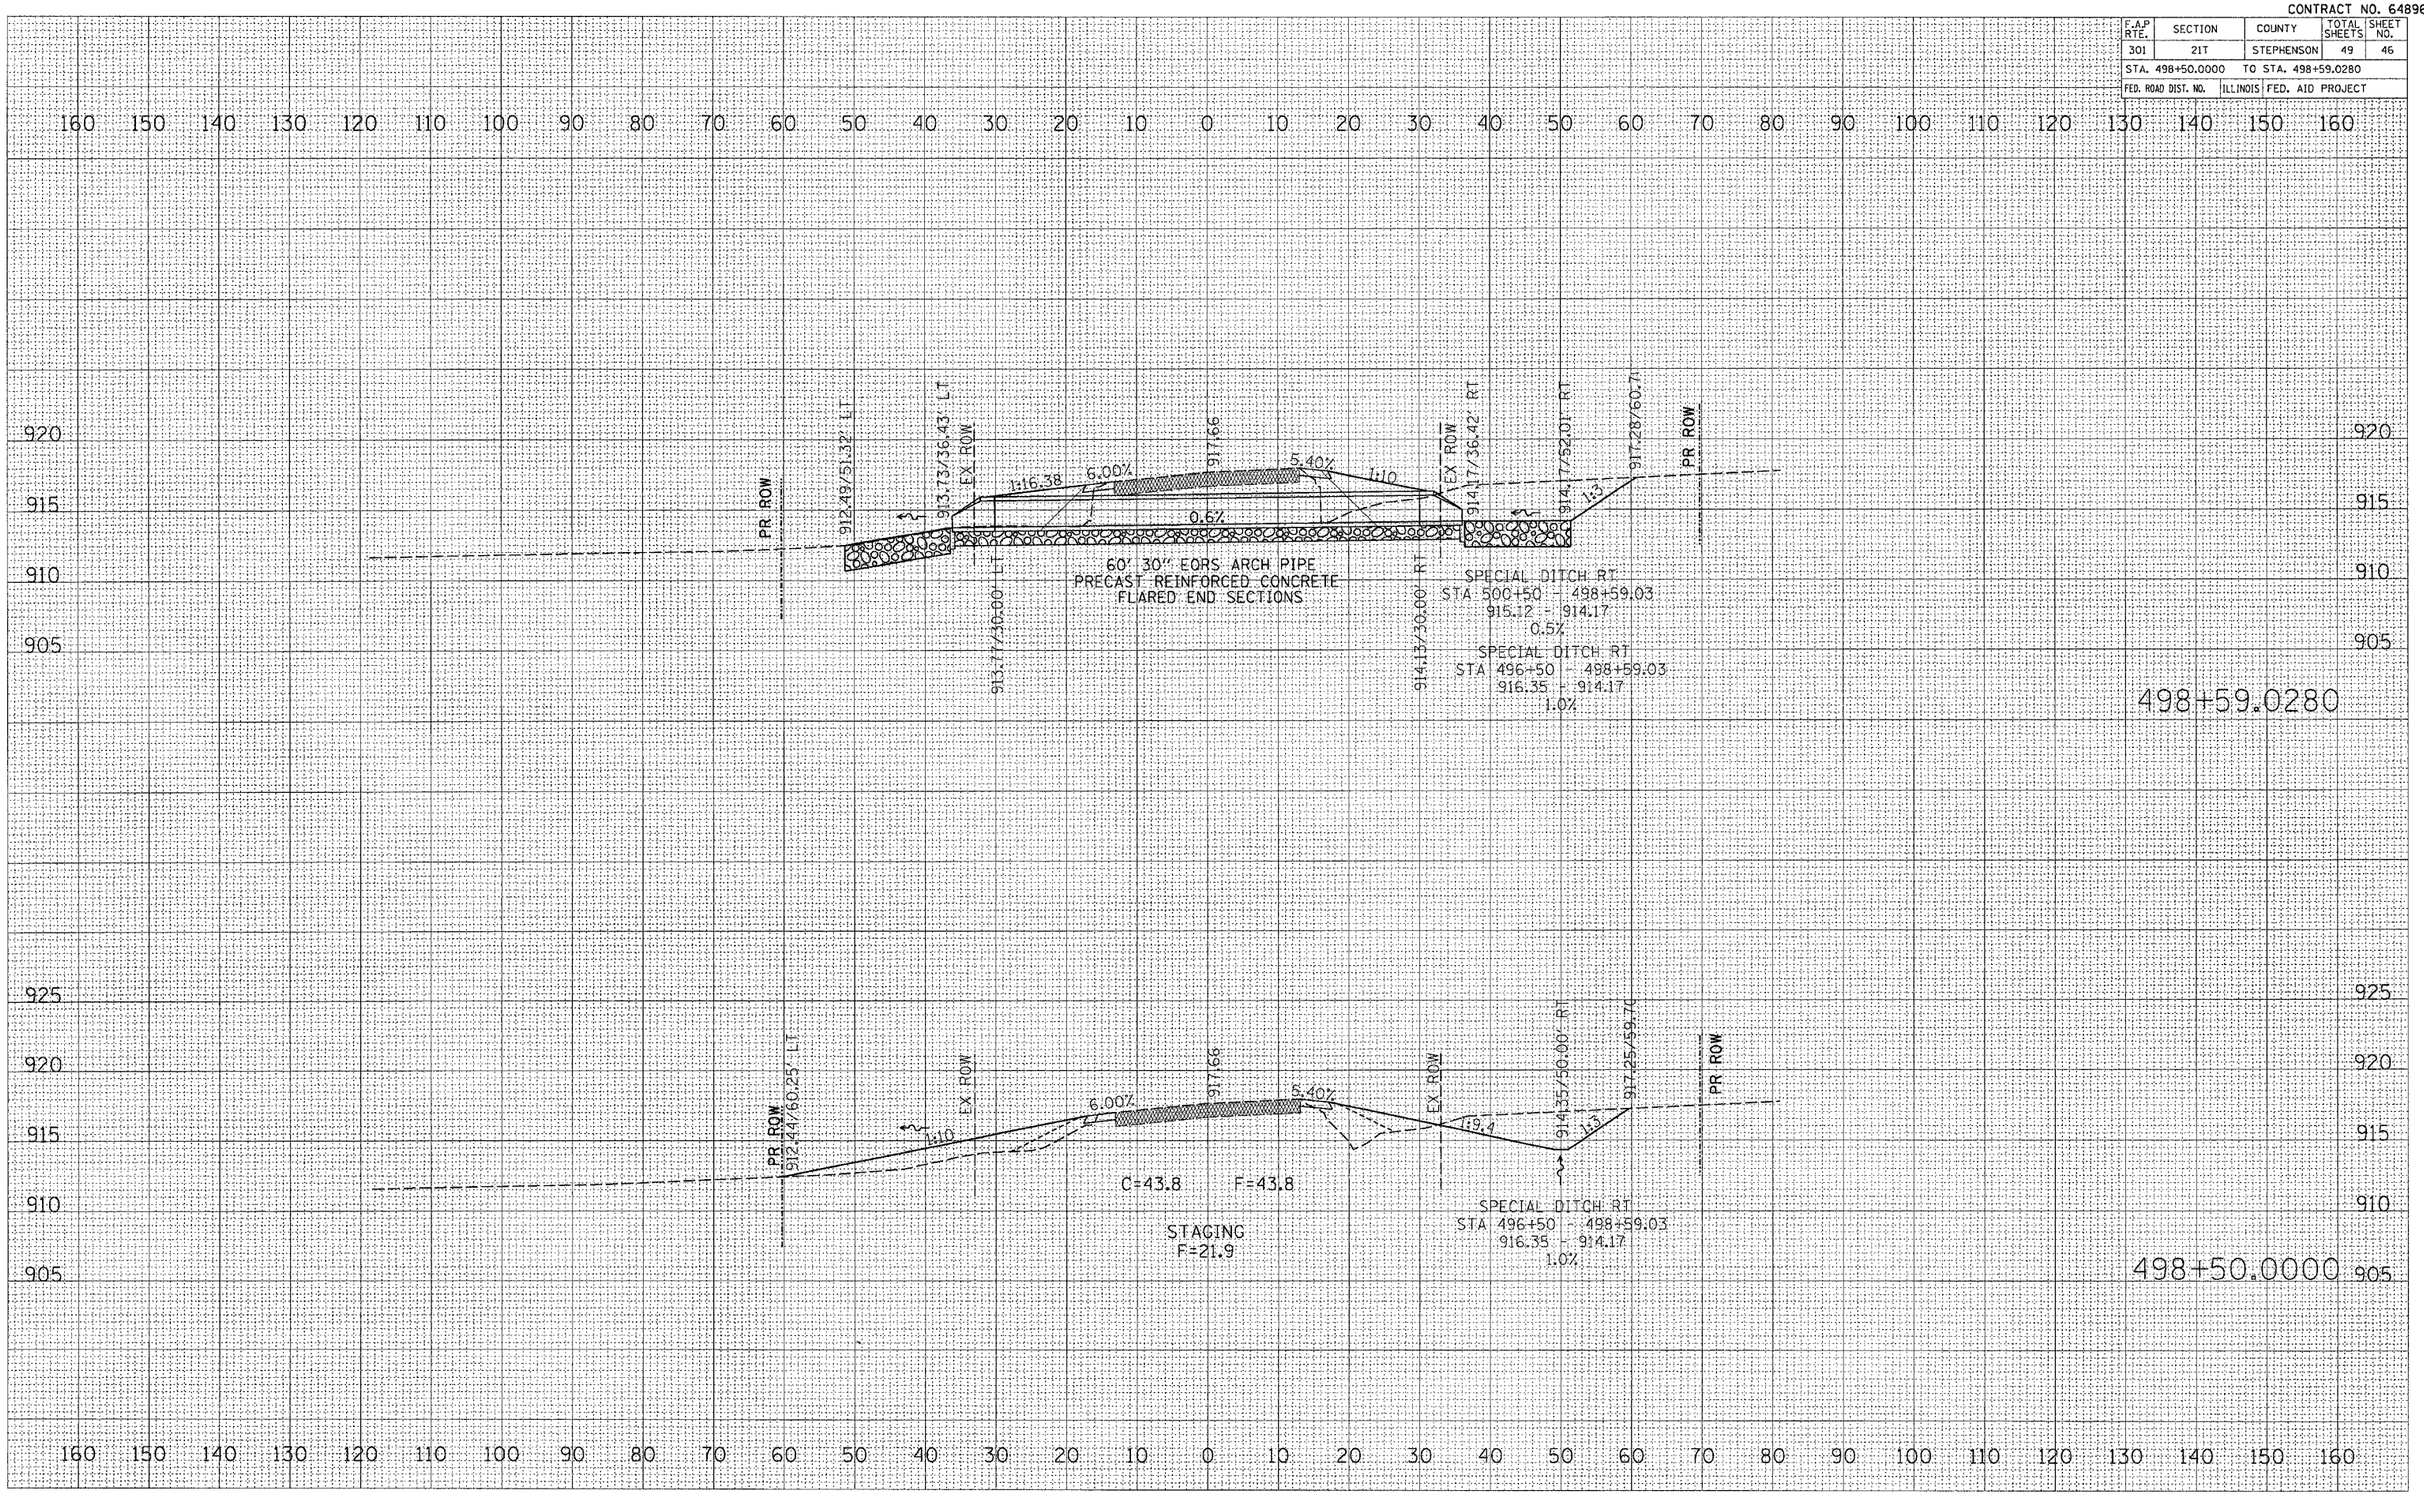

US 20

FINAL SURVEY	BY	DATE
SURVEYED		
PLOTTED		
TEMPLATE		
AREAS		
AREAS CHECKED		
NOTE BOOK		
NO.		

ORIGINAL SURVEY	BY	DATE
SURVEYED		
PLOTTED		
TEMPLATE		
AREAS		
AREAS CHECKED		
NOTE BOOK		
NO.		

PLOT DATE = Fri Sep 02 14:22:14 2005
FILE NAME = c:\projects\p2849903\d849903ml.dgn
PLOT SCALE = 10.0000 ' / IN.
USER NAME = Concentra