F.A.S. RTE.	SECTION	COUNTY	TOTAL SHEETS	SHEET NO.
1517	(2)RS-3, (3)RS-4	MCLEAN	223	133

STA. 408+03.14 TO STA. 409+00.00

FED. ROAD DIST. NO. | ILLINOIS | FED. AID PROJECT

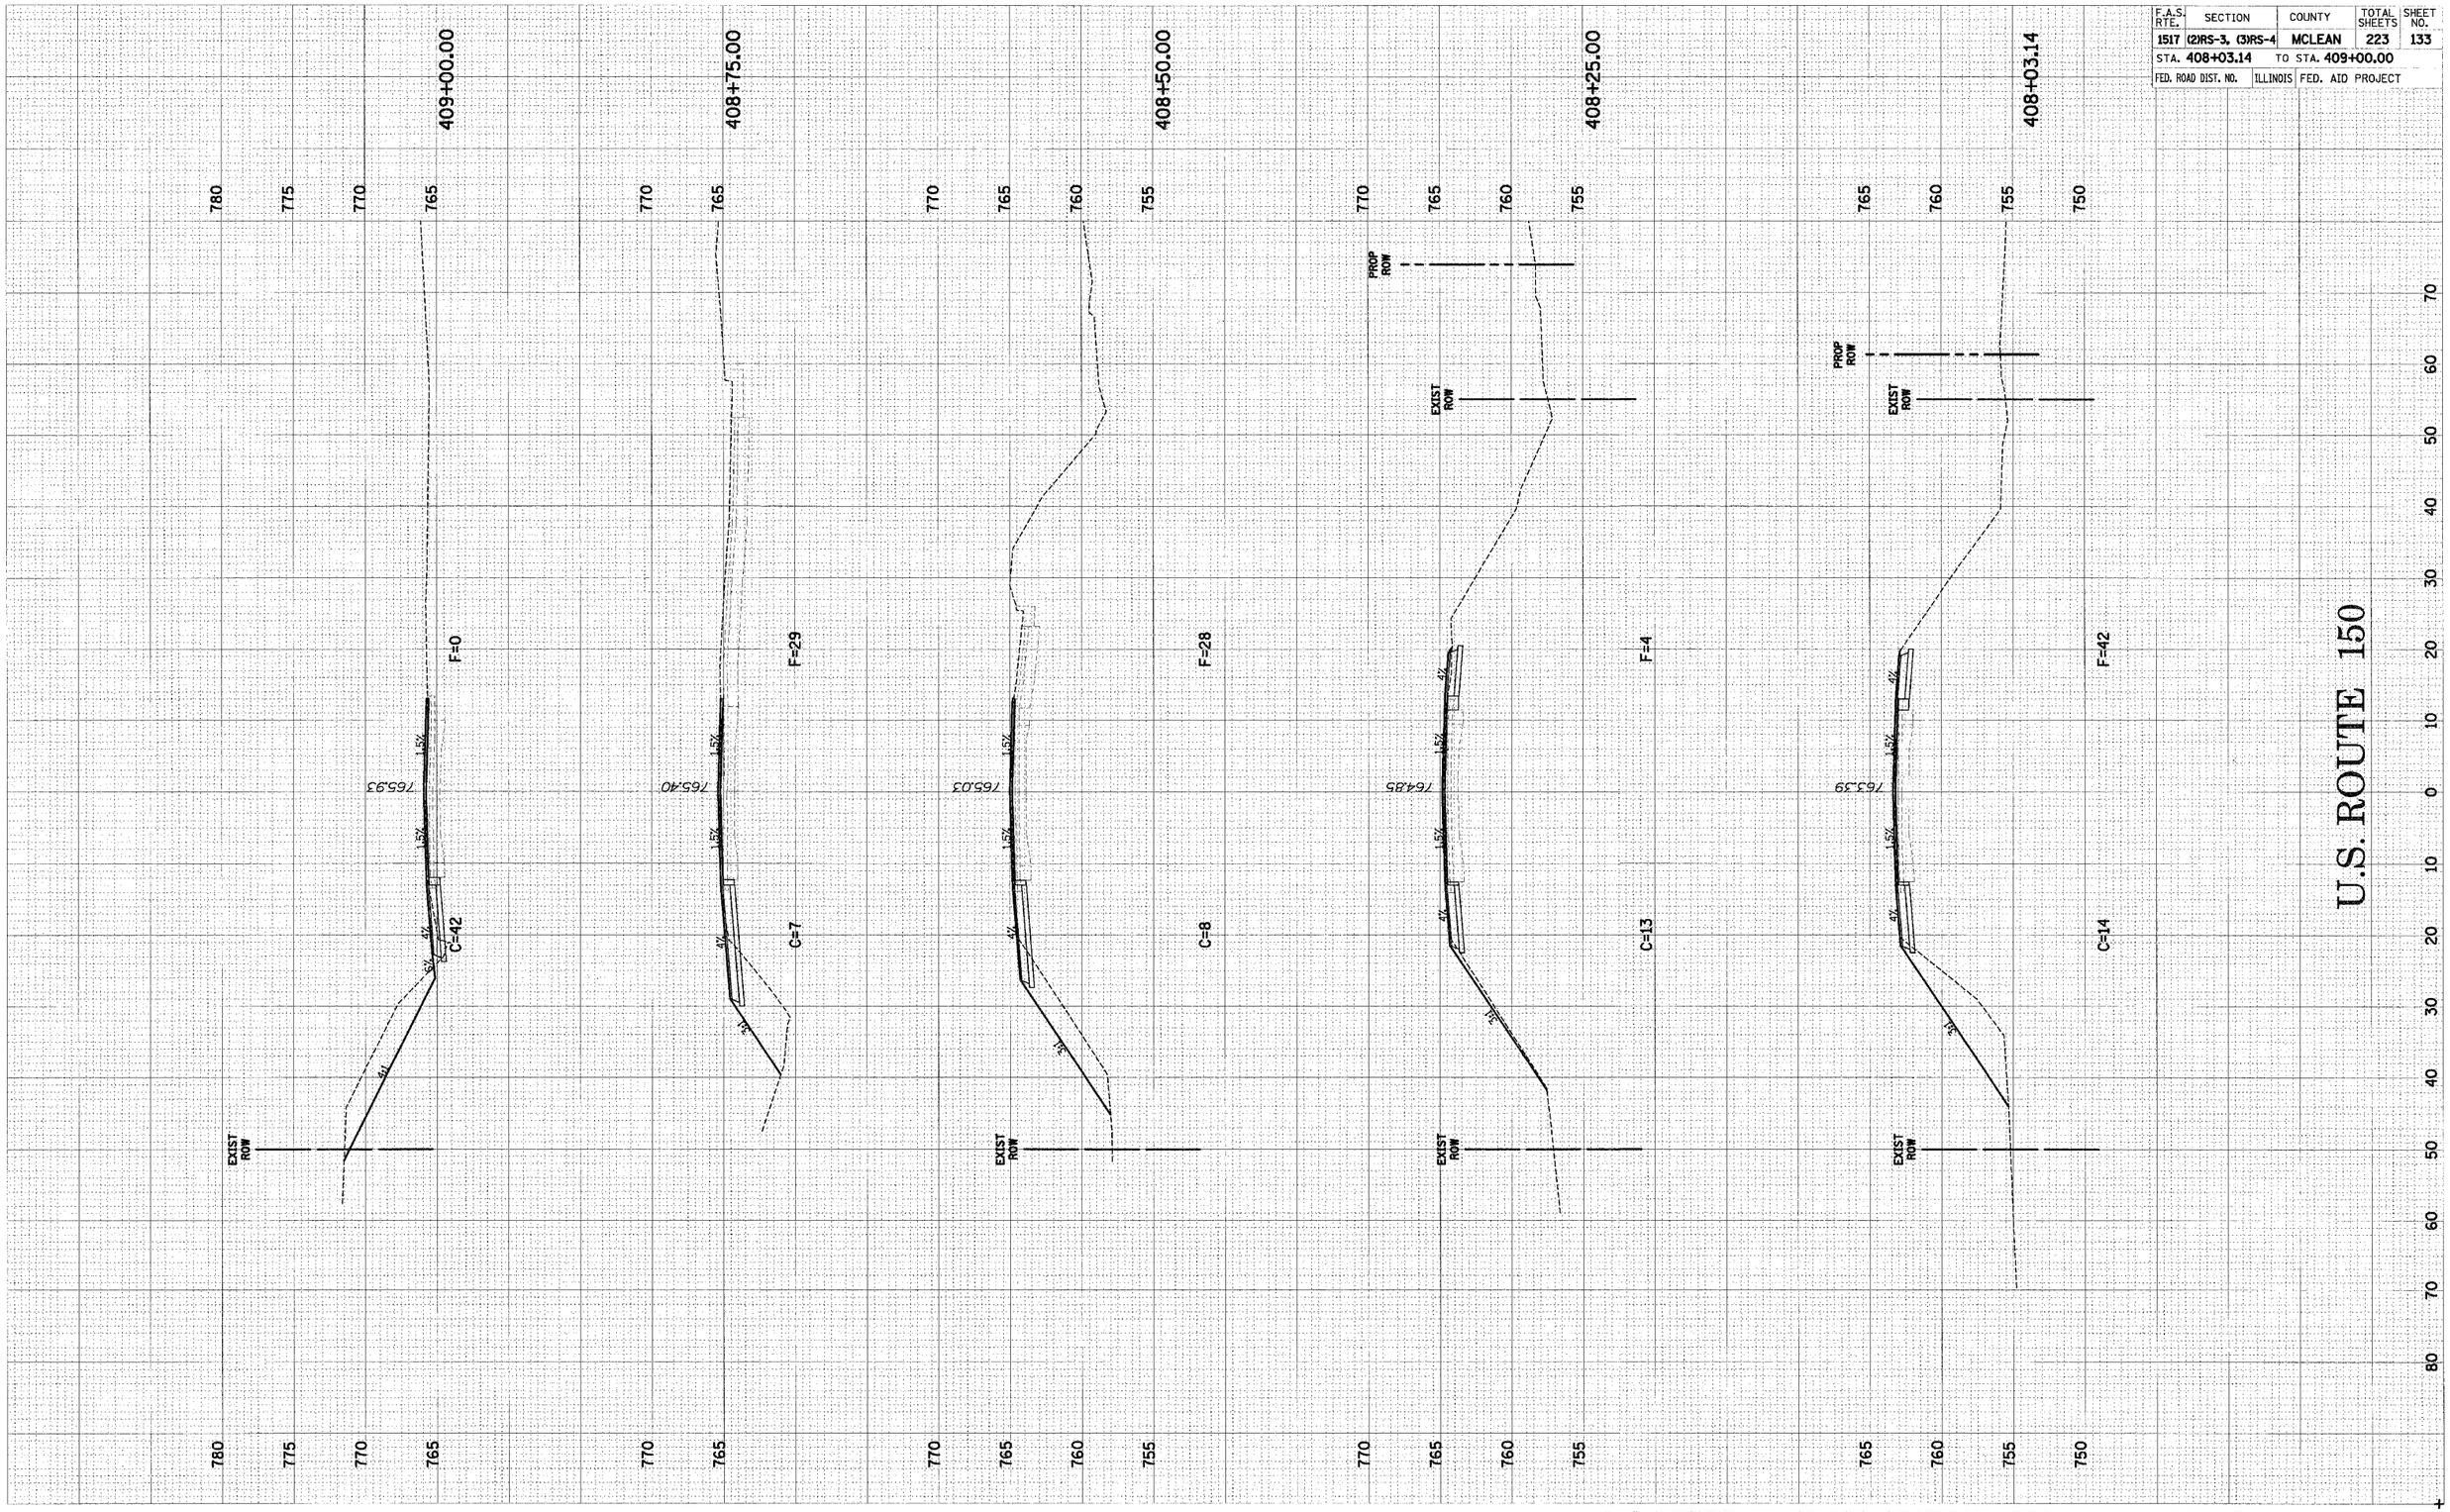

U.S. ROUTE 150 CROSS-SECTIONS STA. 408+03.14 TO STA. 409+00.00