F.A.S. RTE.	SECTION	COUNTY	TOTAL SHEETS	SHEET NO.
1517	(2)RS-3, (3)RS-4	MCLEAN	223	221
STA. 1800+50.00	TO STA. 1801+50.00			
FED. ROAD DIST. NO.	ILLINOIS	FED. AID PROJECT		

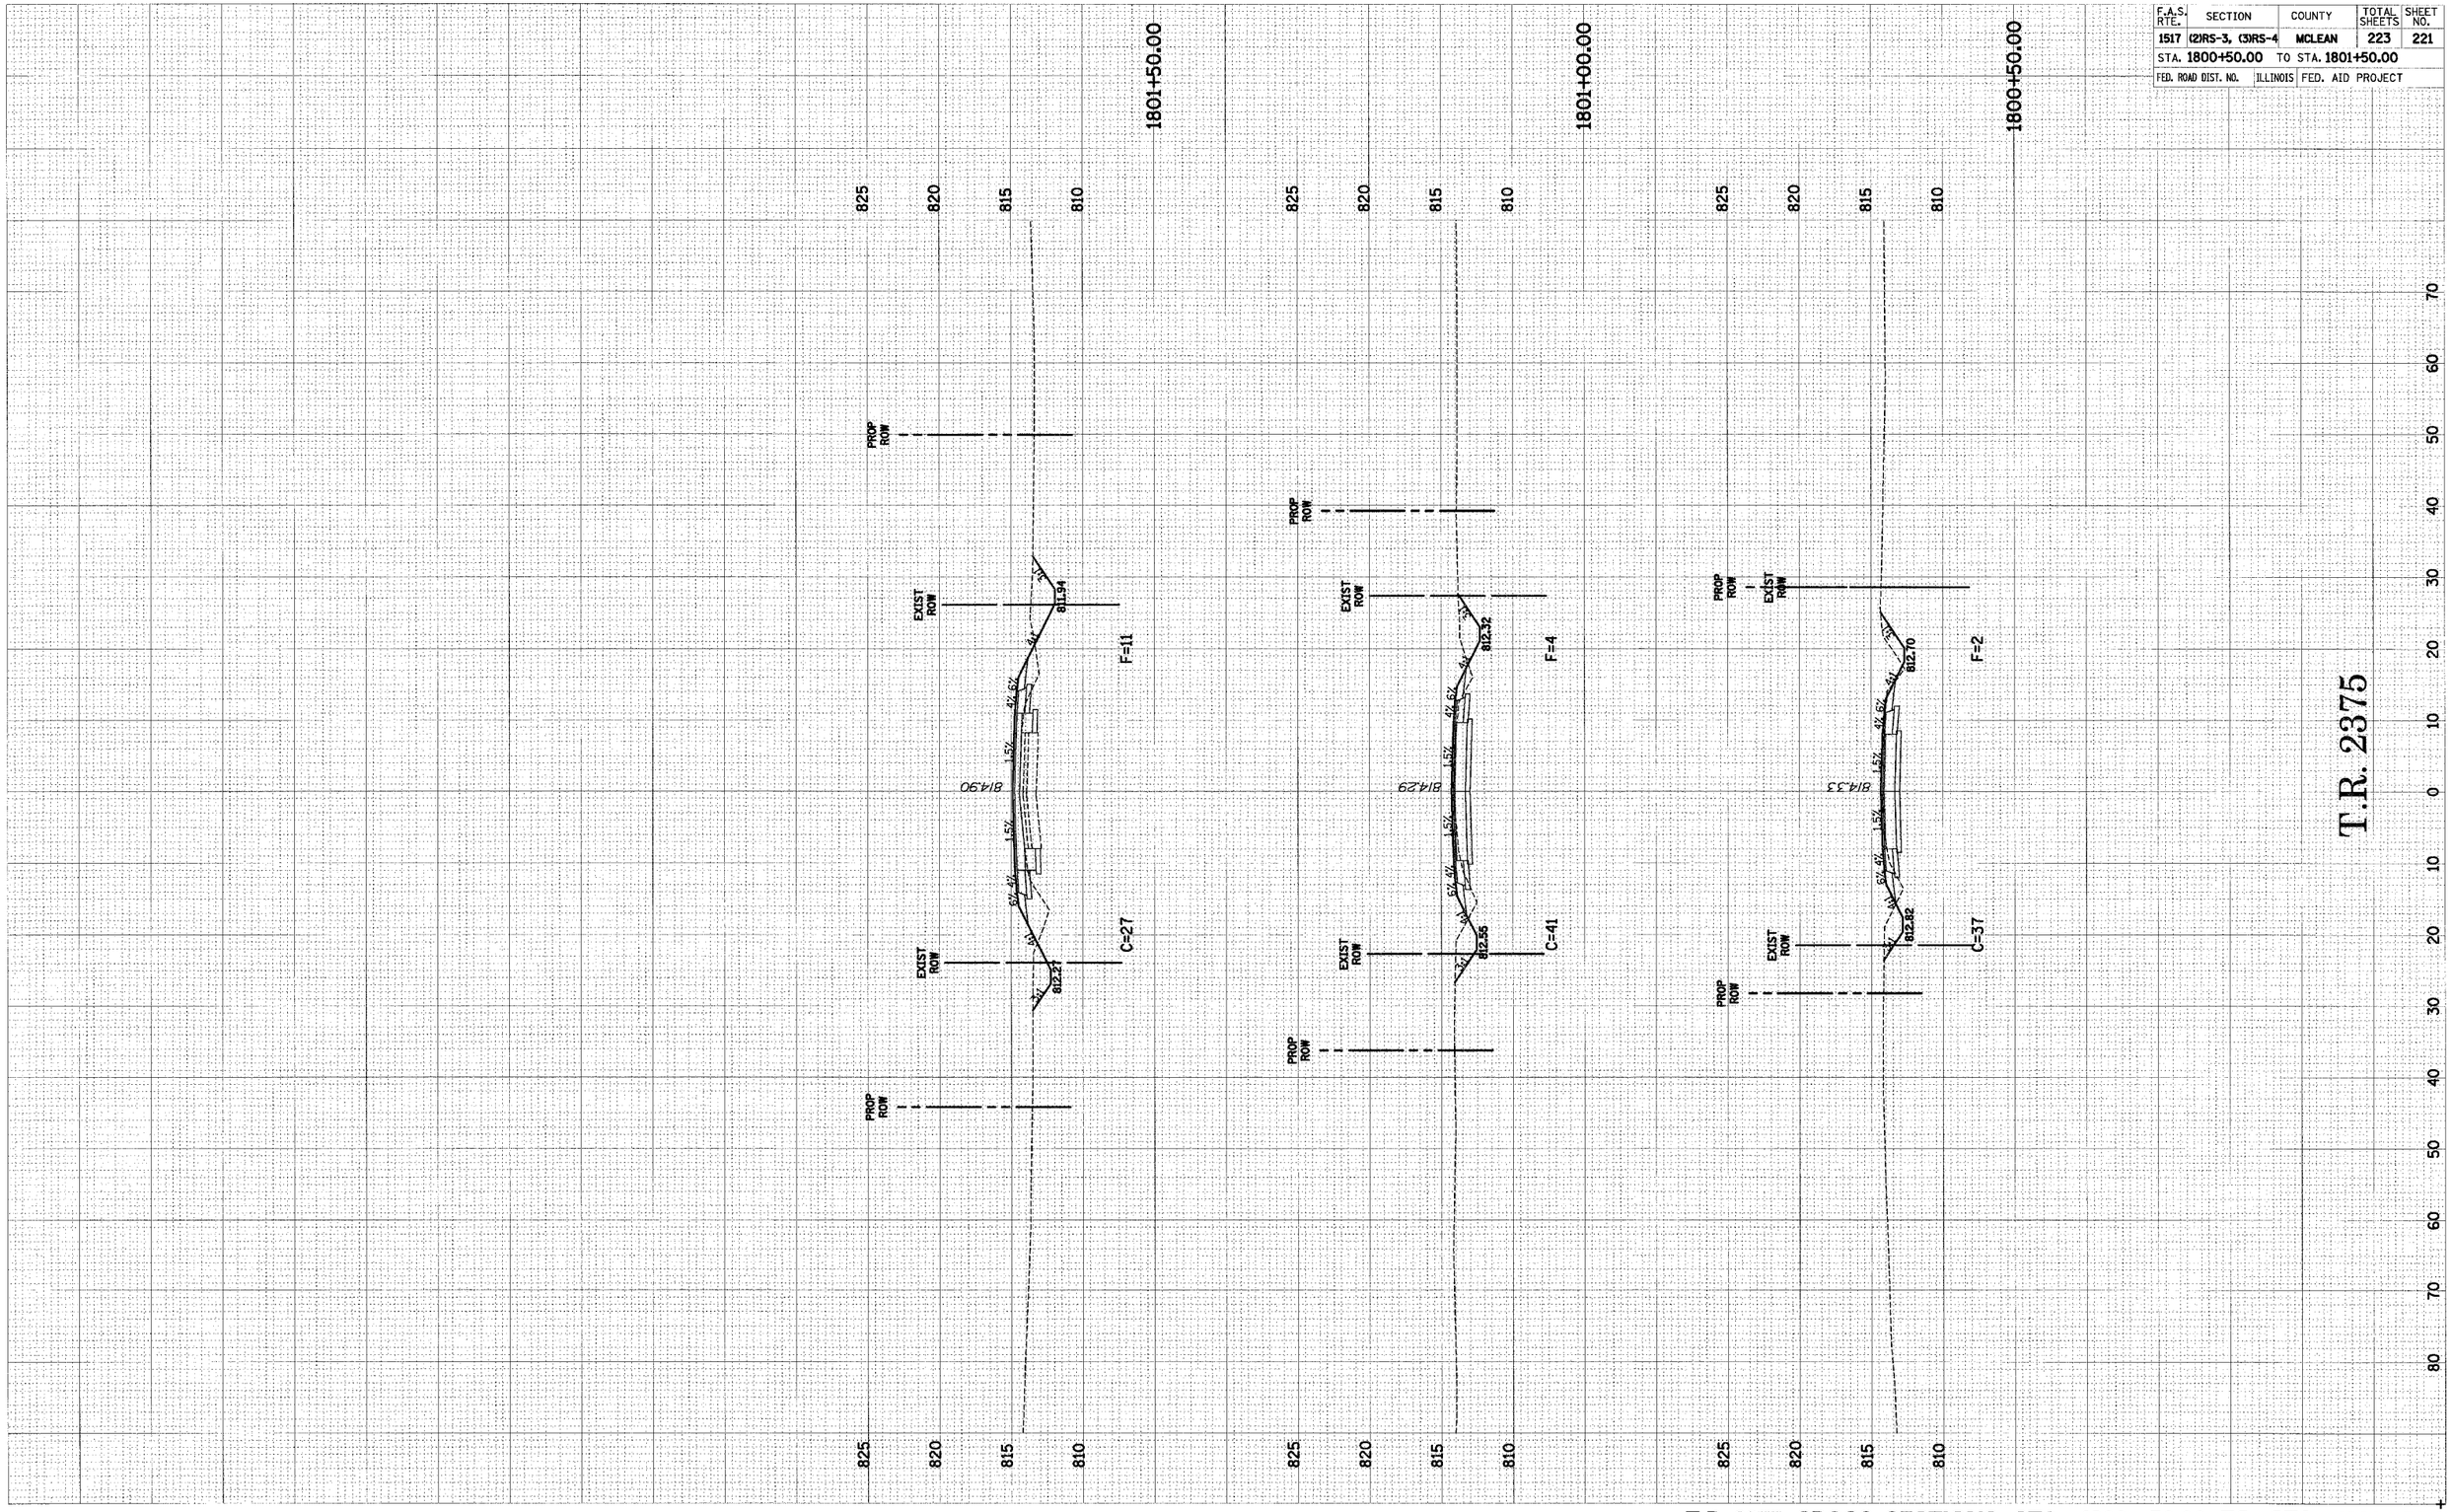

T.R. 2375 CROSS-SECTIONS STA. 1800+50.00 TO STA. 1801+50.00

FINAL SURVEY	SURVEYED	BY	DATE
	PLOTTED		
	TEMPLATE		
NOTE BOOK	AREAS		
NO.	AREAS CHECKED		

ORIGINAL SURVEY	SURVEYED	BY	DATE
	PLOTTED		
	TEMPLATE		
NOTE BOOK	AREAS		
NO.	AREAS CHECKED		