CONTRACT NO. 66622

F.A.I. RTE.	SECTION	COUNTY	TOTAL SHEETS	SHEET NO.
57	(38-6)T	IROQUOIS	23	20

STA. 851+00 TO STA. 928+00

FED. ROAD DIST. NO. _ ILLINOIS FED. AID PROJECT

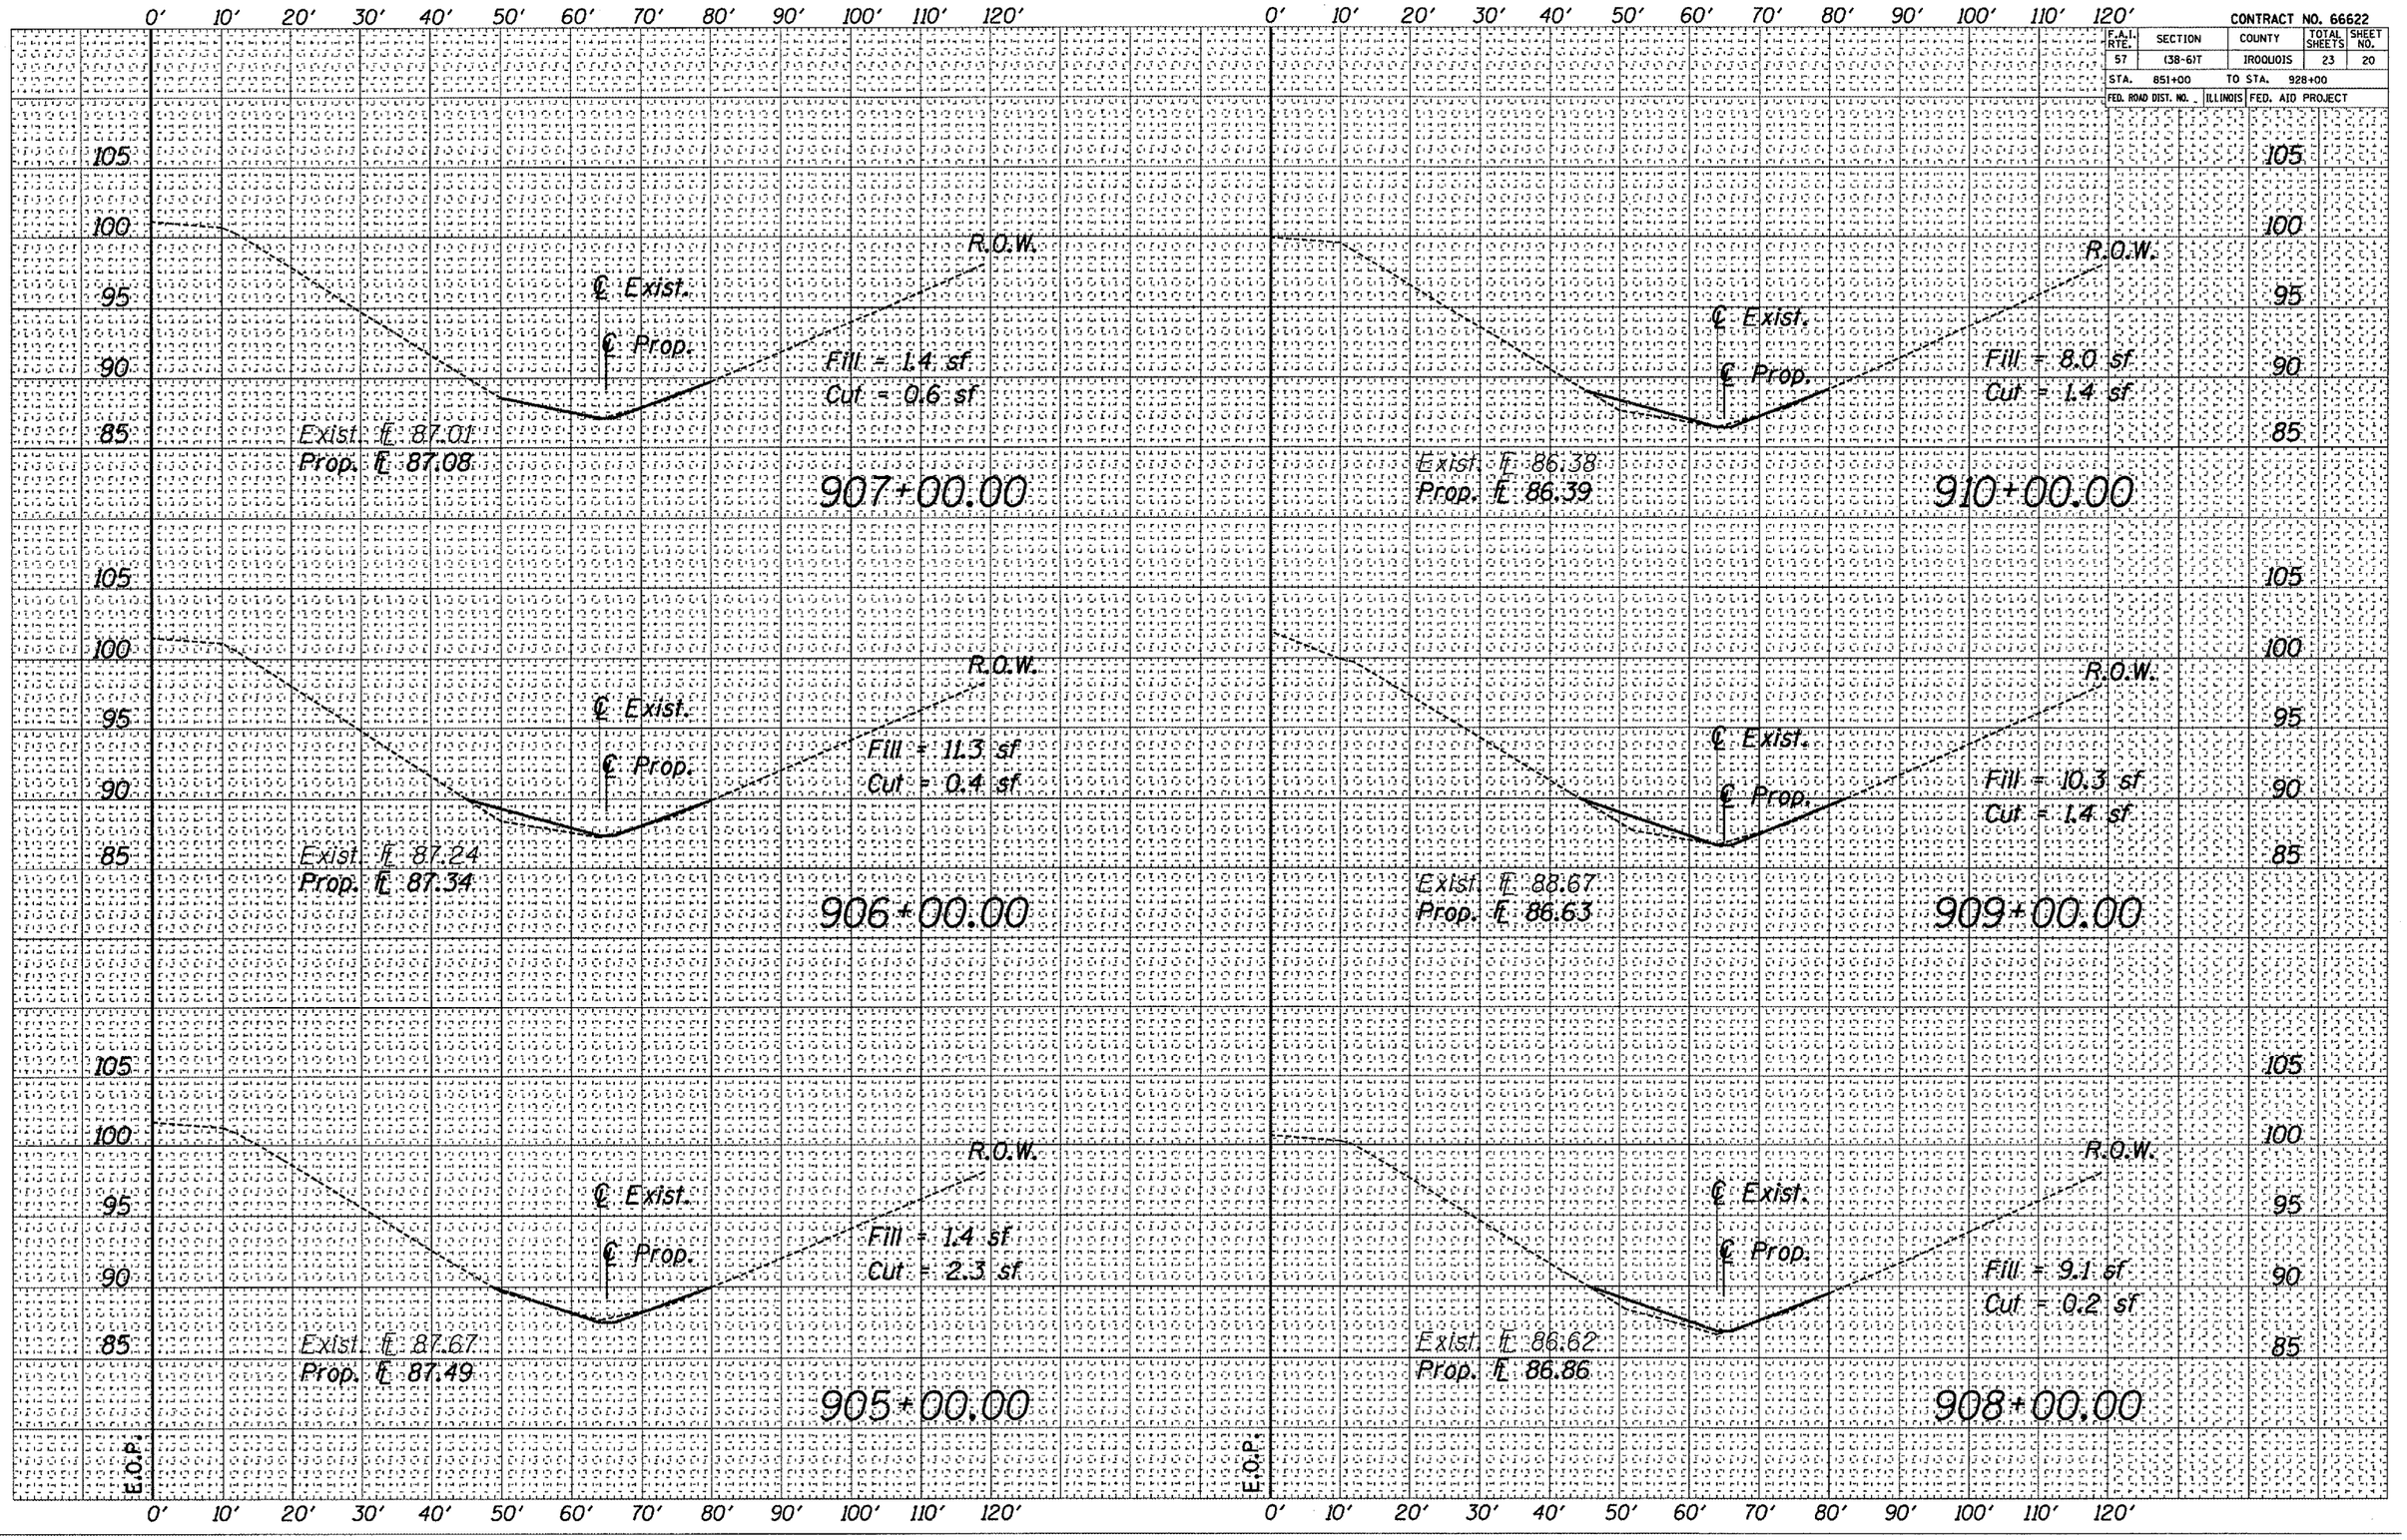

COUNTY: IROQUOIS SECTION: (38-6)T ROUTE: F.A.I. 57