CONTRACT NO. 66622

| F.A.I. RTE. | SECTION | COUNTY | TOTAL SHEETS | SHEET NO. |
|---|---|---|---|---|
| 57 | (38-6)T | IROQUOIS | 23 | 22 |

STA. 851+00 TO STA. 928+00
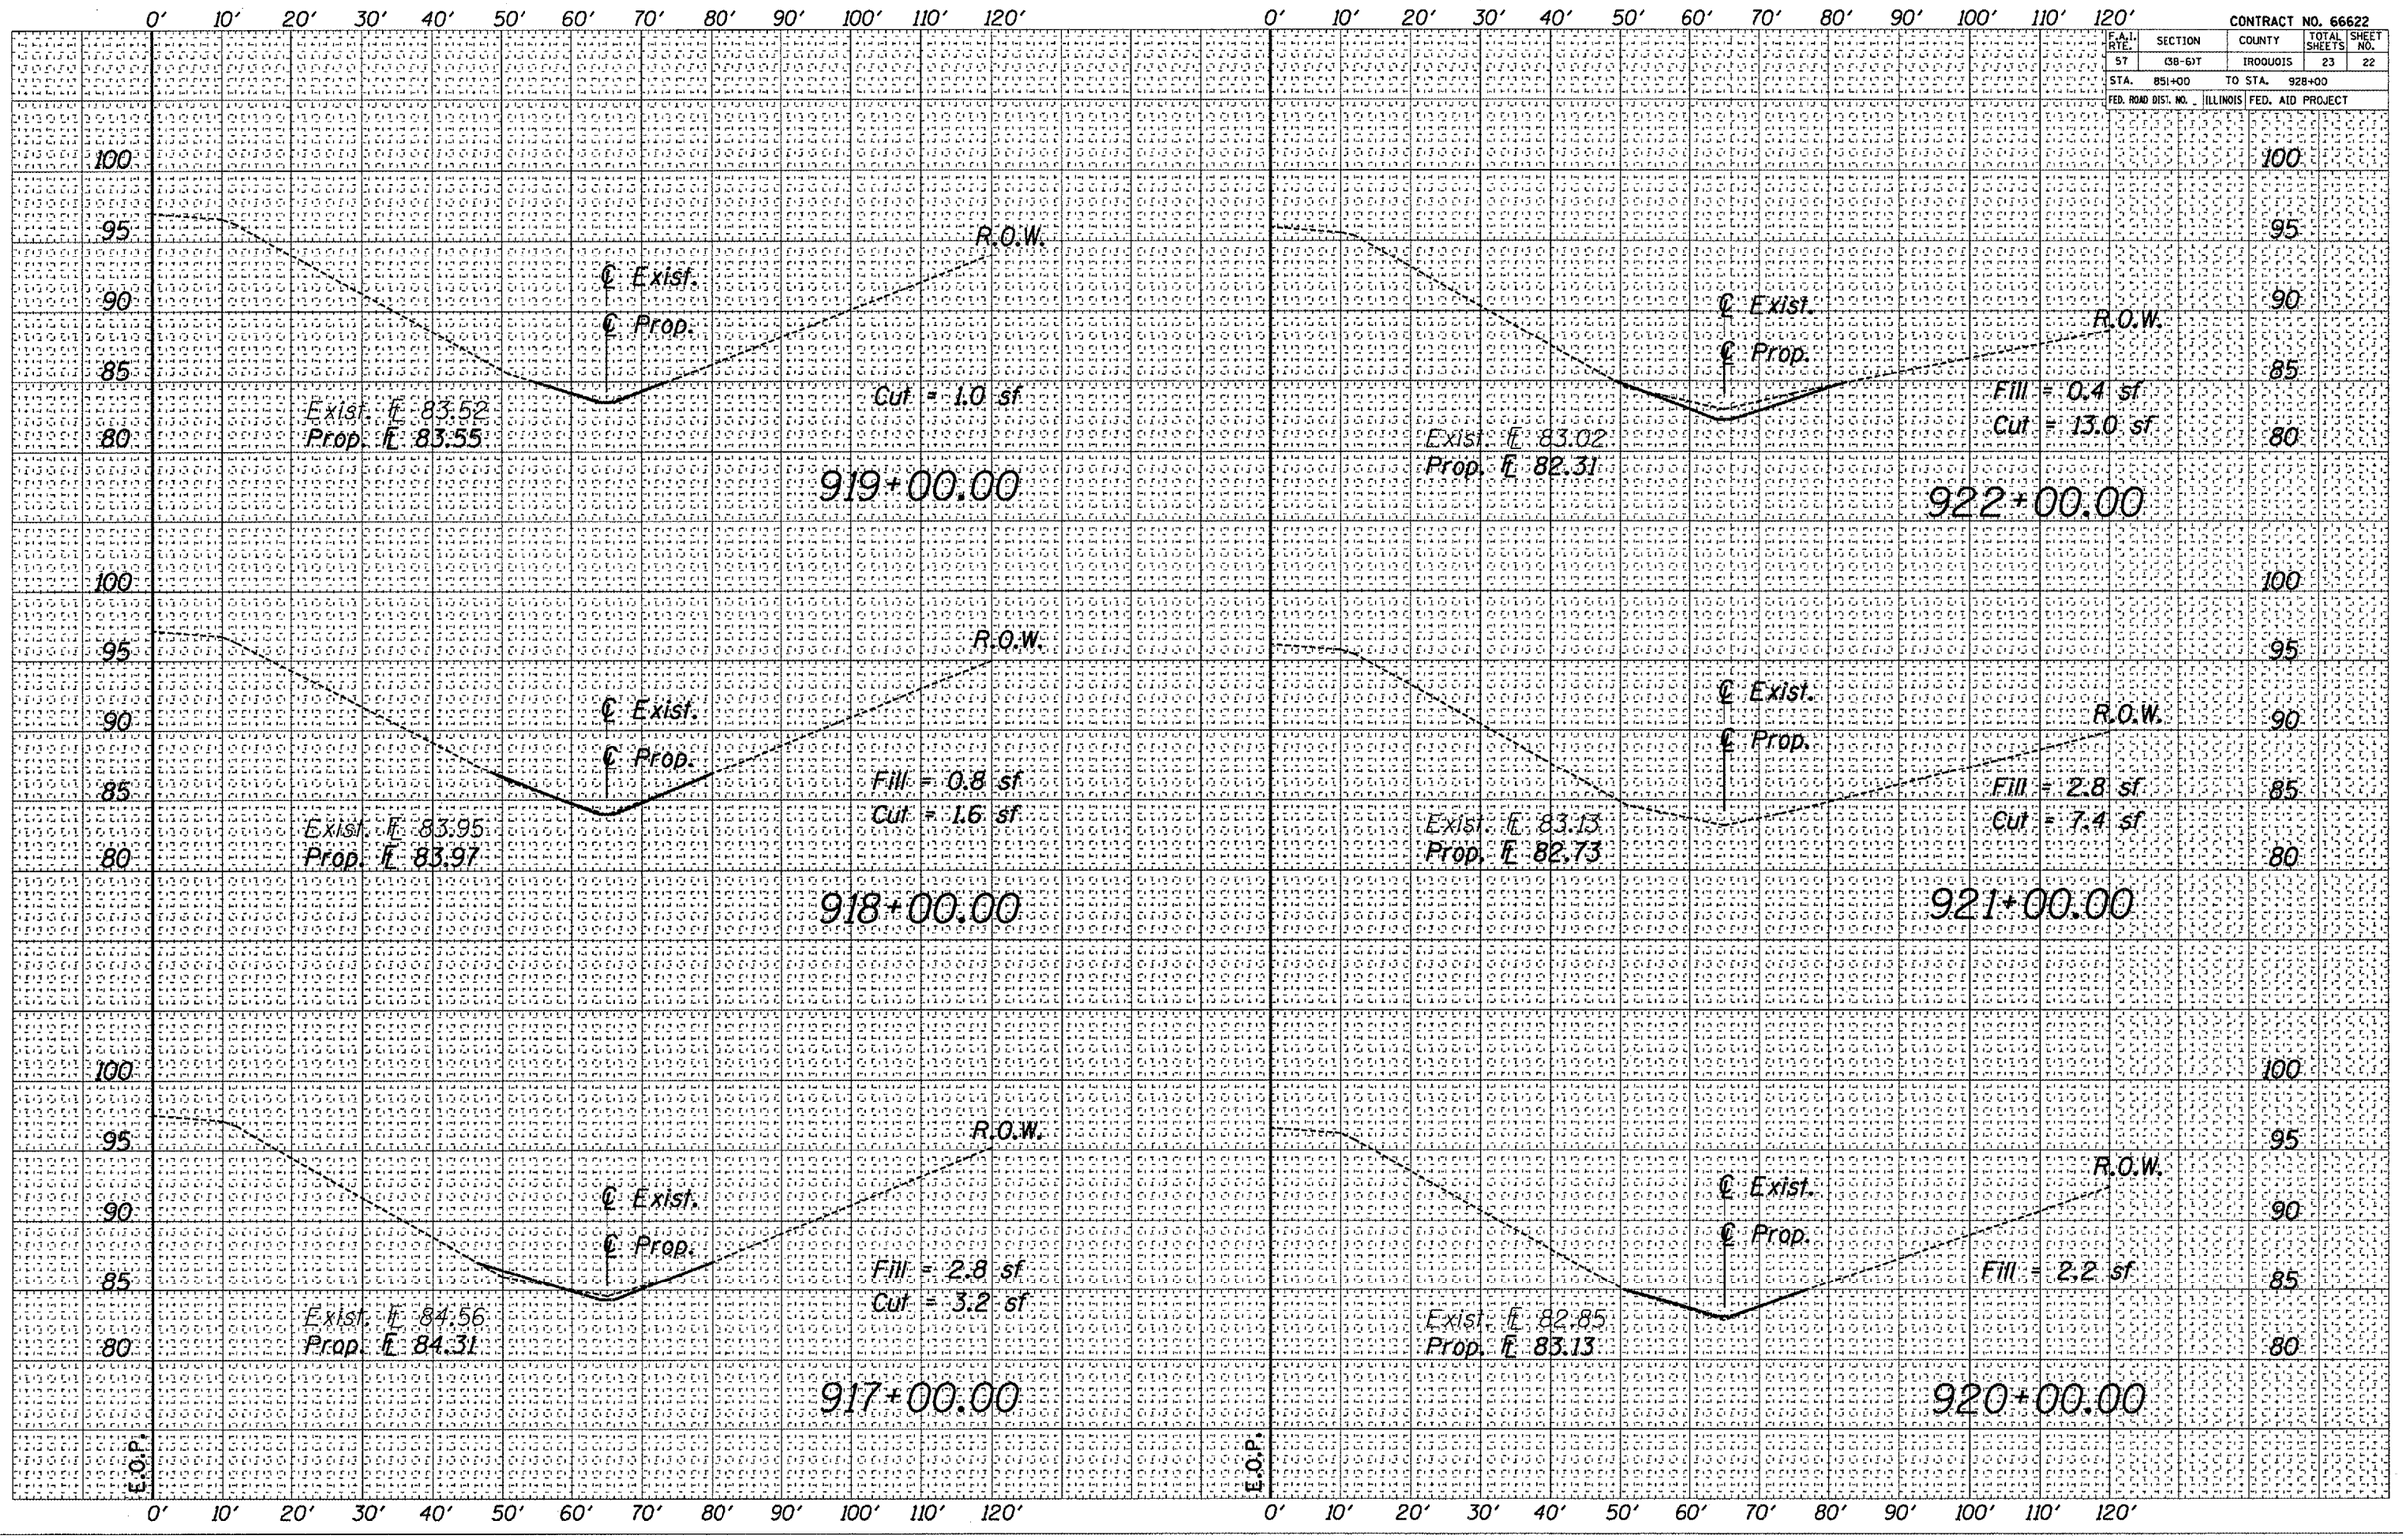
FED. ROAD DIST. NO. _ ILLINOIS FED. AID PROJECT