CONTRACT NO. 70119

F.A.P. RTE.	SECTION	COUNTY	TOTAL SHEETS	SHEET NO.
332	*	VERMILION	30	9
STA.		TO STA.		
FED. ROAD DIST. NO.	ILLINOIS	FED. AID PROJECT		

*(RX,48Z-1)RS-1&(47R-1)RS

① PROPOSED TYPICAL CROSS SECTION

① STATION 183+00.00 TO STATION 203+00.00 ②

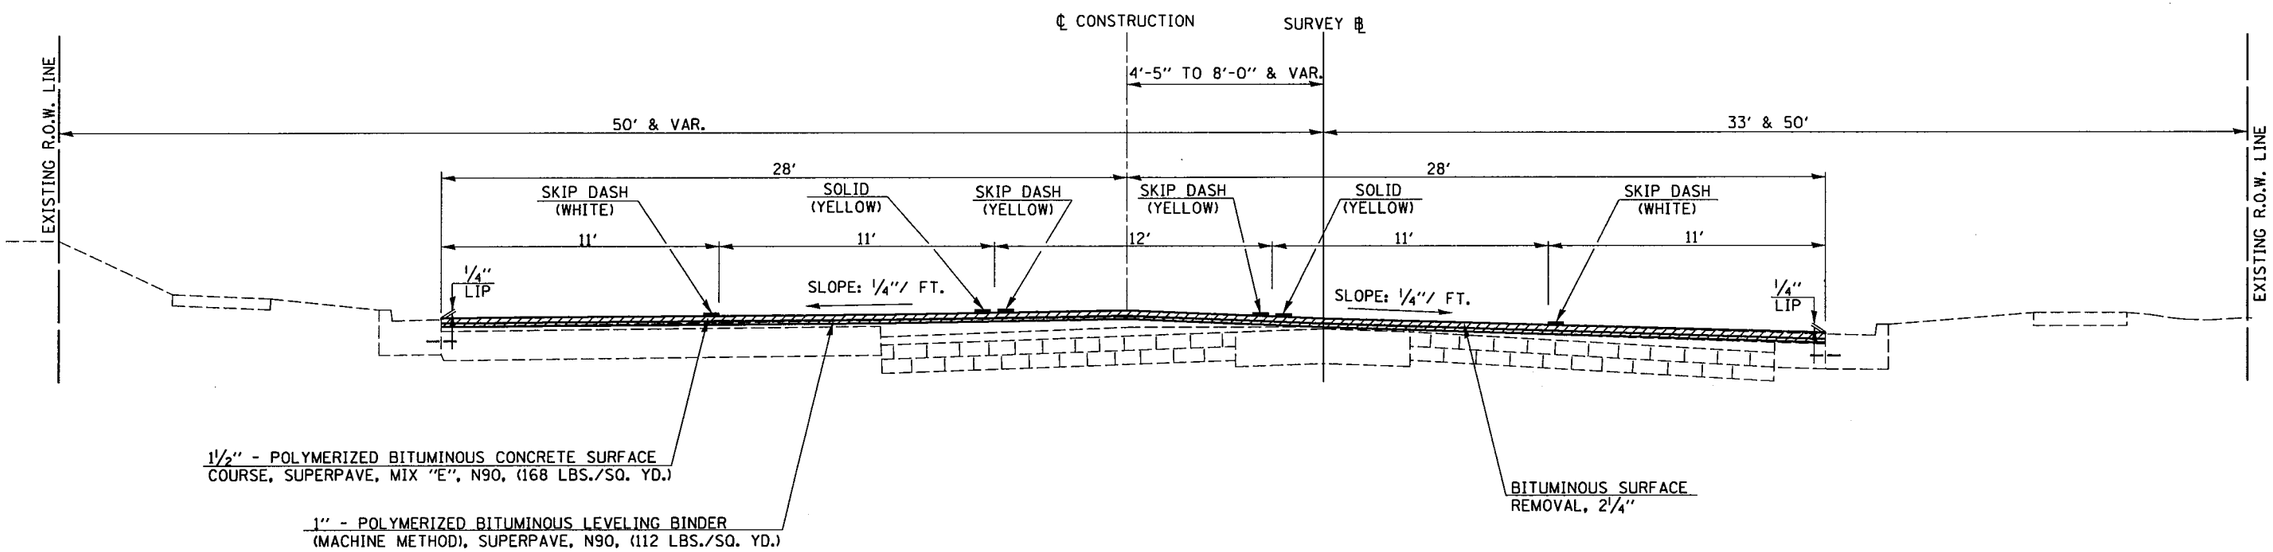

② PROPOSED TYPICAL CROSS SECTION

① STATION 203+00.00 TO STATION 211+00.00 ③

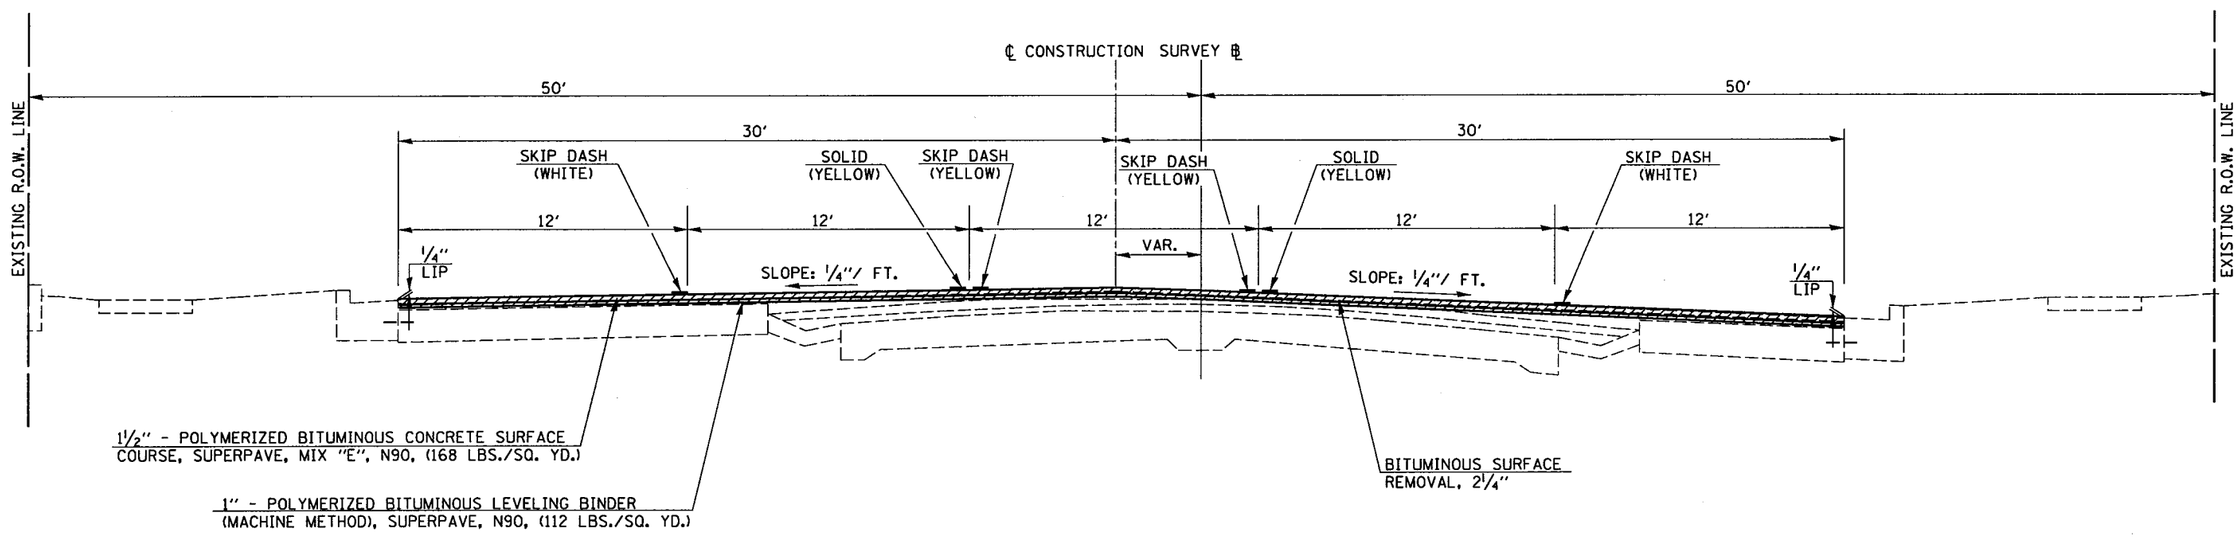

PLOT DATE = 3/24/2006
FILE NAME = c:\projects\d504900 (v8)\typicals.dgn
PLOT SCALE = 43.2355 ' / IN.
USER NAME = carroll-t