CONTRACT NO. 72784

F.A.P. RTE.	SECTION	COUNTY	TOTAL SHEETS	SHEET NO.
714	*	CHRISTIAN	94	55

STA. 2+57 TO STA. 3+47

FED. ROAD DIST. NO. _ ILLINOIS FED. AID PROJECT

* D-6 IL. 48 IMPROVEMENT 2006

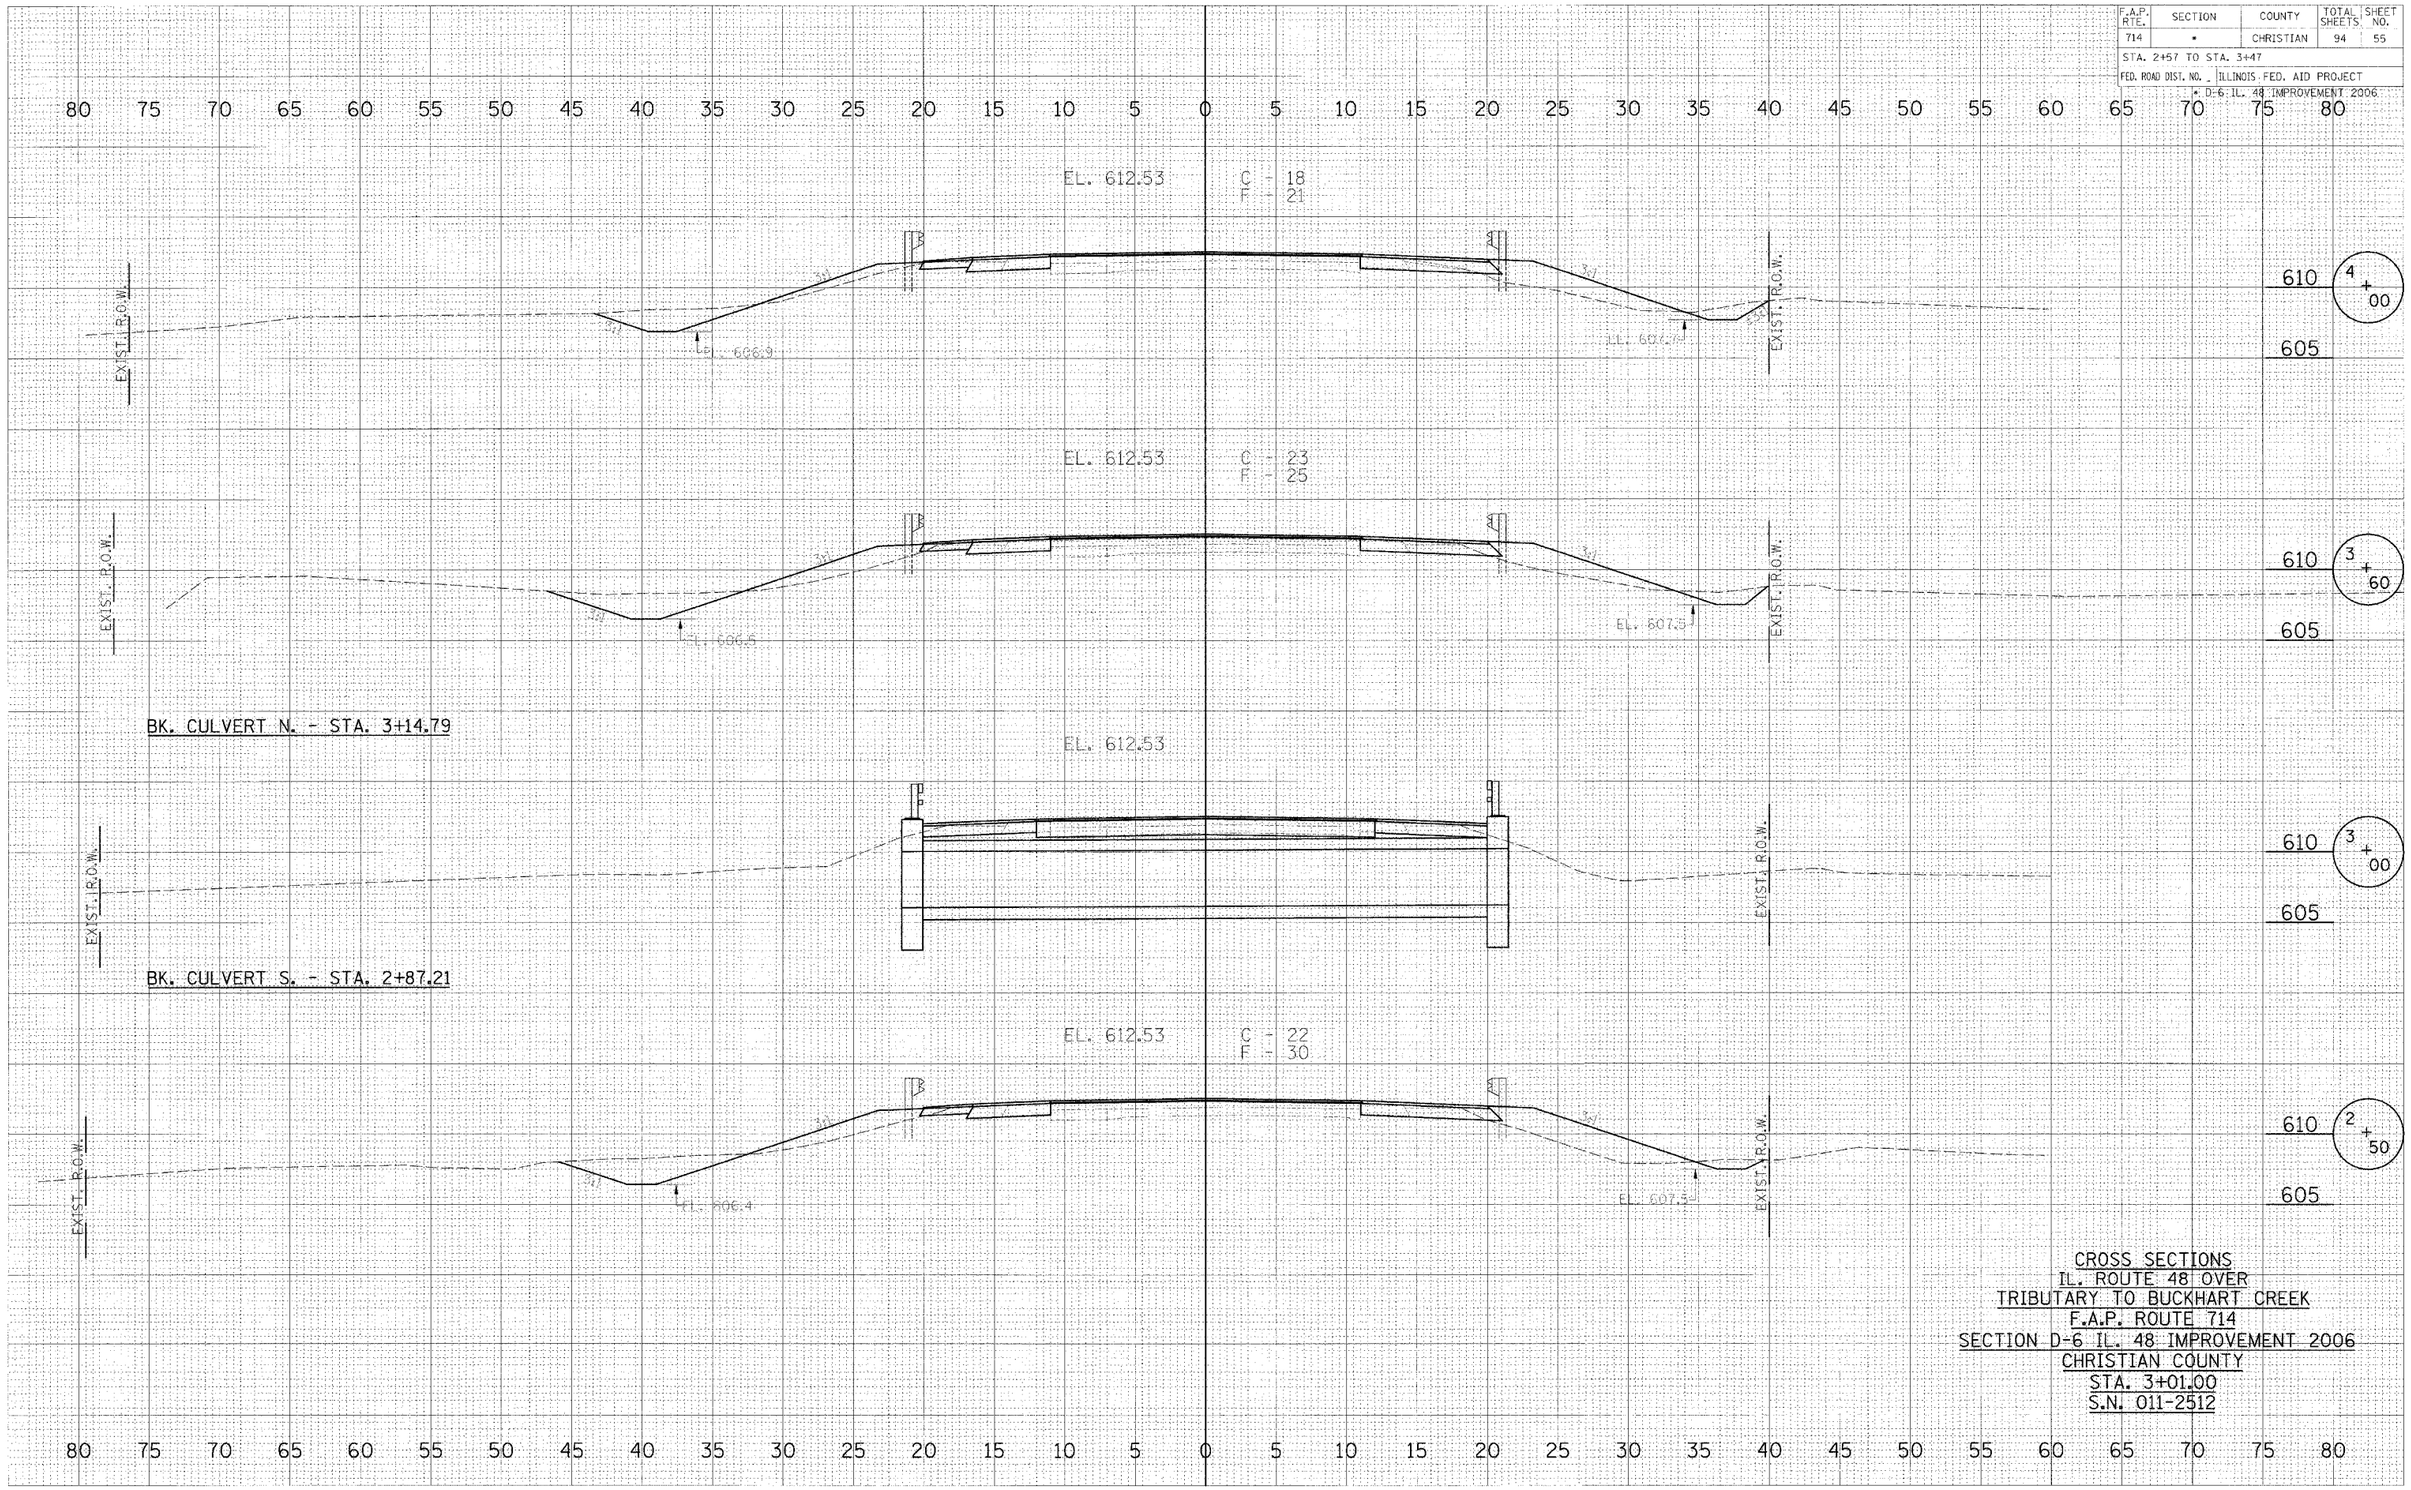

CROSS SECTIONS
IL. ROUTE 48 OVER
TRIBUTARY TO BUCKHART CREEK
F.A.P. ROUTE 714
SECTION D-6 IL. 48 IMPROVEMENT 2006
CHRISTIAN COUNTY
STA. 3+01.00
S.N. 011-2512

FINAL SURVEY | NOTE BOOK NO. | SURVEYED | PLOTTED | TEMPLATE | AREAS | AREAS CHECKED | BY | DATE

ORIGINAL SURVEY | NOTE BOOK NO. | SURVEYED | PLOTTED | TEMPLATE | AREAS | AREAS CHECKED | BY | DATE

PLOT DATE = $DATE$
FILE NAME = $FILEL$
PLOT SCALE = $SCALE$
USER NAME = $USER$