CONTRACT NO. 72784

F.A.P. RTE.	SECTION	COUNTY	TOTAL SHEETS	SHEET NO.
714	*	CHRISTIAN	94	89

STA. 64+00 TO STA. 206+40

FED. ROAD DIST. NO. _ ILLINOIS FED. AID PROJECT

* D-6 IL. 48 IMPROVEMENT 2006

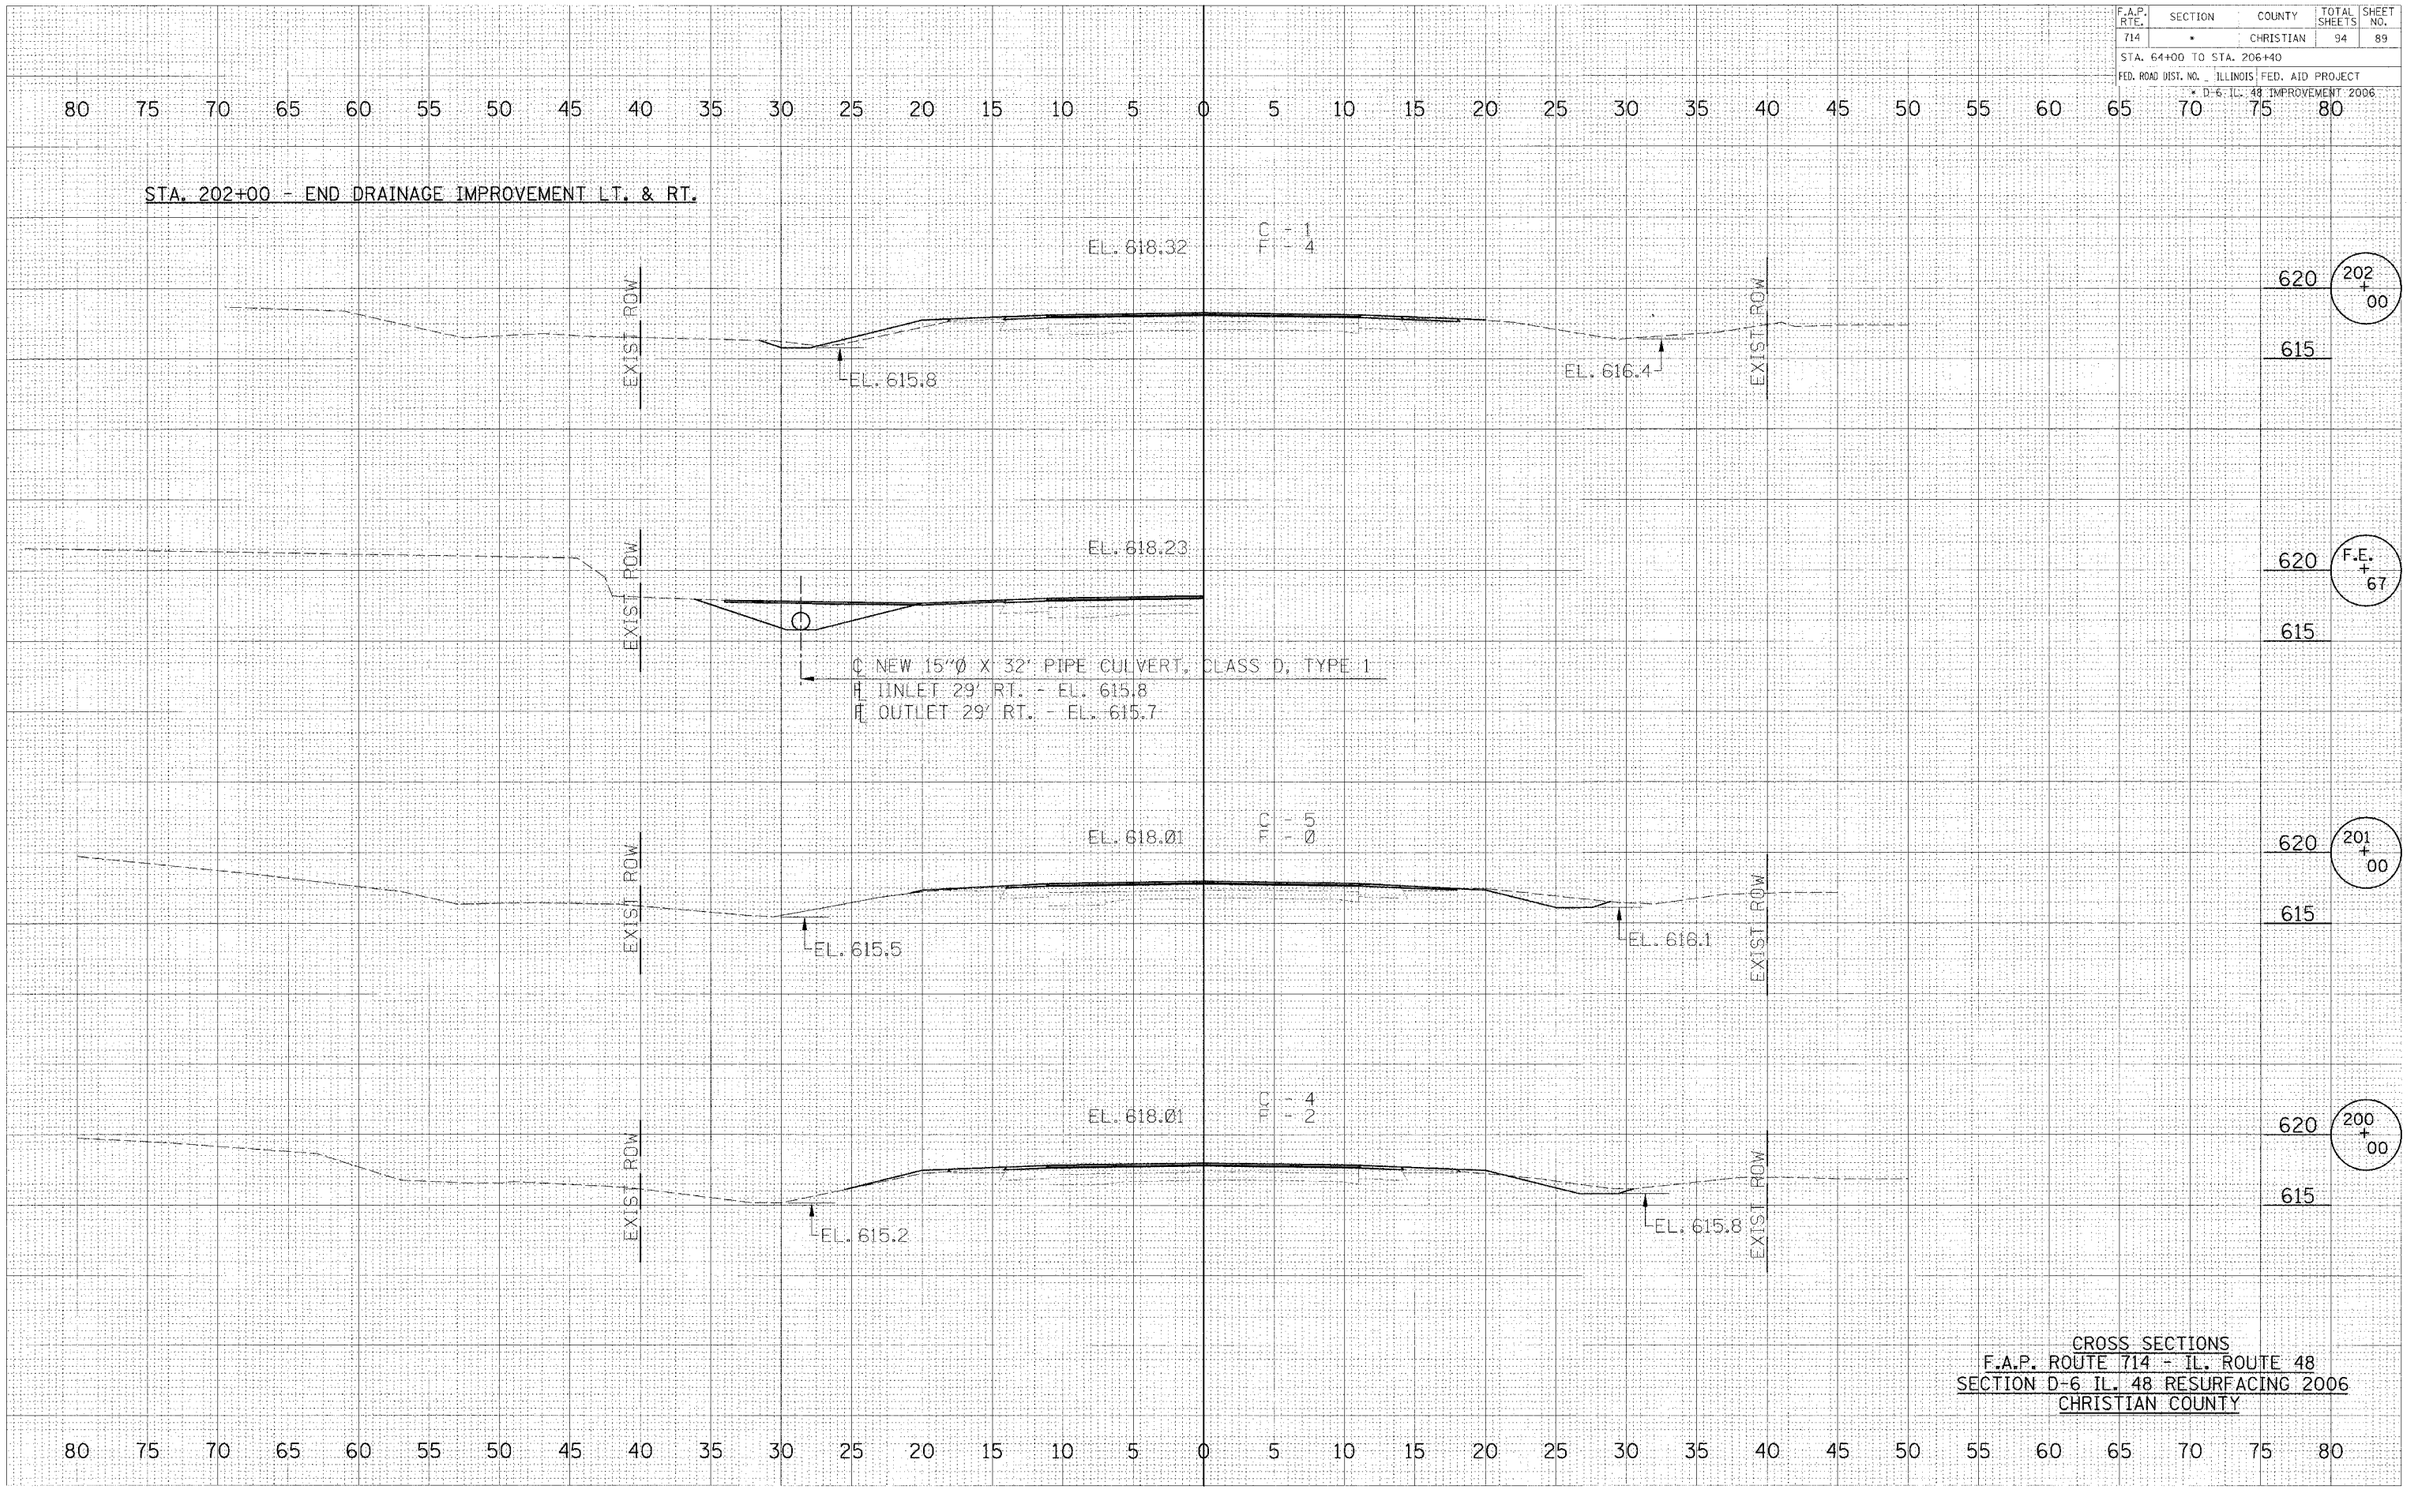

CROSS SECTIONS
F.A.P. ROUTE 714 - IL. ROUTE 48
SECTION D-6 IL. 48 RESURFACING 2006
CHRISTIAN COUNTY

PLOT DATE = $DATE$
FILE NAME = $FILE$
PLOT SCALE = $SCALE$
USER NAME = $USER$