STATE OF ILLINOIS
DEPARTMENT OF TRANSPORTATION

CONTRACT 72A40

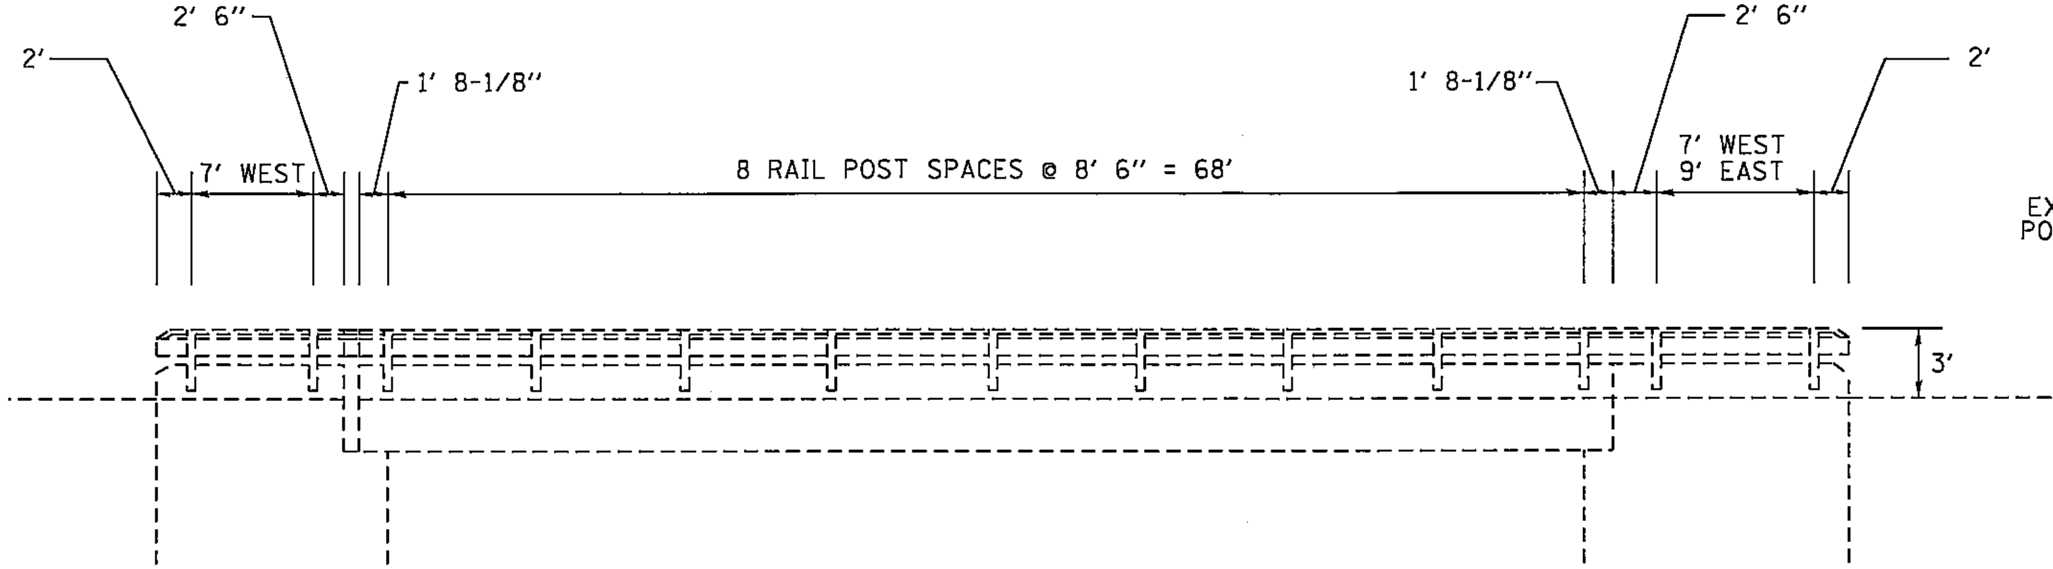

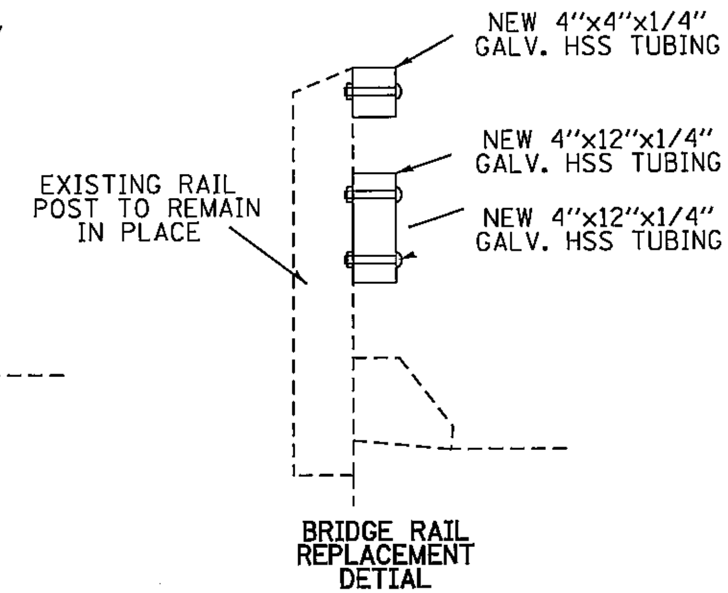

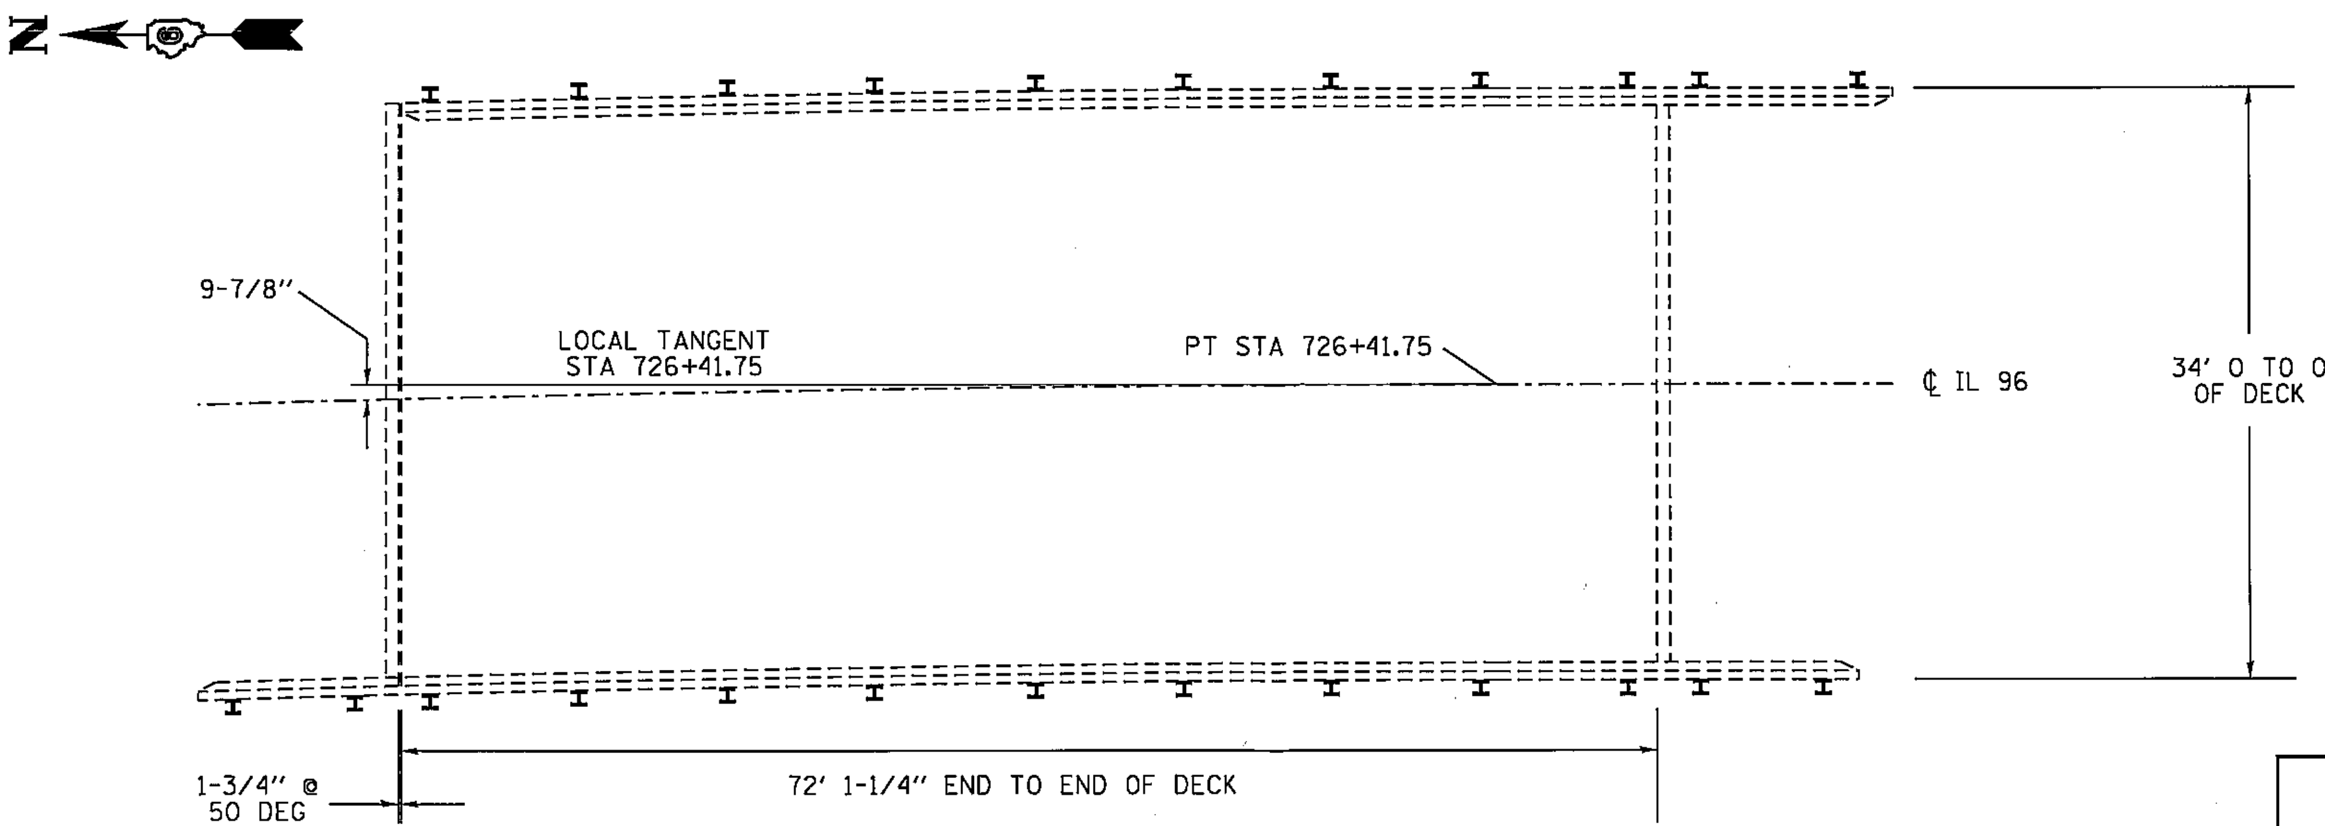

SN 034-0057
EXISTING PLAN & PROFILE
(NOT TO SCALE)

R.O.W. PLAT		
NOTEBOOK NO.	BY	DATE